STATE OF VERMONT
AGENCY OF TRANSPORTATION

TRAFFIC SIGN SUMMARY SHEET 1

MILE MARKER, STATION OR SIGN NUMBER		SIGN DIMENSIONS			NEW & SALVAGED SIGNS				EXIST POST		NEW SIGN POSTS																				REMARKS	SIGN DETAIL	
											NO. OF				SQUARE STEEL (in)							TUBULAR STEEL Ø (IN)					W-SHAPE STEEL							
		EACH	WIDTH (in)	HEIGHT (in)	"A"	"B"	SALV SIGN	SALV TIS	RETAIN	SALVAGE	POST				1.75 (LB / FT) 1.88	2.00 (LB / FT) 2.42	2.50 (LB / FT) 3.35	ANCHOR	SLEEVE				FOUND-ATION	3.00 (LB / FT) 7.60	3.50 (LB / FT) 9.00	4.00 (LB / FT) 10.80	5.00 (LB / FT) 14.60	FTG. SIZE 24"	FTG. SIZE 30"	WEIGHT	POST SIZE	SIGN FRAME REQUIRED	SHSM = FHWA STANDARD HIGHWAY SIGNS AND MARKINGS BOOK	DETAIL ON SHEET NUMBER	STANDARD SHEET NUMBER
OPTION ITEMS																																
STA. 42+98 RT		1	30	30	6.25						1					15		X														W1-2R		SHSM
		1	18	18	2.25																											W13-1P		SHSM
STA. 44+05 LT		1	18	24	3.00						1					15		X														W1-8R		SHSM
STA. 45+25 LT / STA. 45+30 LT	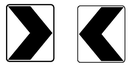	1 1	18 18	24 24	3.00 3.00						2					30		X														W1-8R W1-8L		SHSM SHSM
STA. 46+45 LT / STA. 46+50 LT	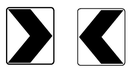	1 1	18 18	24 24	3.00 3.00						2					30		X														W1-8R W1-8L		SHSM SHSM
STA. 47+65 LT / STA. 47+70 LT	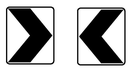	1 1	18 18	24 24	3.00 3.00						2					30		X														W1-8R W1-8L		SHSM SHSM
STA. 48+85 LT		1	18	24	3.00						1					15		X														W1-8L		SHSM
STA. 49+93 LT		1	30	30	6.25						1					15		X														W1-2L		SHSM
		1	18	18	2.25																											W13-1P		SHSM
															FT 0	FT 150	FT		EA					LB	LB	LB	LB							
FINAL POST LENGTHS ARE TO BE DETERMINED IN THE FIELD. POST SIZES ARE COMPUTED BASED ON INFORMATION FURNISHED ON THE STANDARD SHEETS AND THE VTRANS "SIGN POST DESIGN GUIDELINE."	TOTALS				SF 41.	SF	EA.	SF				FT		FT 150				LB		EA.	LB				EA.	EA.	LB							

PROJECT NAME: HANCOCK
PROJECT NUMBER: STP 2923(I)

FILE NAME: z10c252tsss.dgn
PROJECT LEADER: C. LATHROP
DESIGNED BY: B. MARTIN
TRAFFIC SIGN SUMMARY SHEET 1

PLOT DATE: 3/18/2015
DRAWN BY: J. GOODALL
CHECKED BY: C. LATHROP
SHEET 109 OF 207