STATE OF VERMONT
AGENCY OF TRANSPORTATION

TRAFFIC SIGN SUMMARY SHEET 15

MILEMARKER, STATION, OR SIGN NUMBER	SIGN LEGEND	SIGN DIMENSIONS EA	WIDTH (In)	HEIGHT (In)	NEW & SALVAGED SIGNS "A"	"B"	SALV SIGN	SALV TIS	EXIST POST RETAIN	SALVAGE	NEW SIGN POSTS NO. OF POSTS	FLANGED CHANNEL lb/ft 1.12	2.0	3.0	SQUARE STEEL (In) 1.75 lb/ft 1.88	2.0 lb/ft 2.42	2.5 lb/ft 3.35	ANCHOR	SLEEVE	TUBULAR ALUMINUM Ø (In) 3.0 lb/ft 1.3	4.0 lb/ft 1.7	4.0 MOD lb/ft 1.7	FOUNDATION	TUBULAR STEEL Ø (In) 3.0 lb/ft 7.6	3.5 lb/ft 9.0	4.0 lb/ft 10.8	5.0 lb/ft 14.6	W-SHAPE STEEL FTG. SIZE 24"	30"	WEIGHT	POST SIZE	SIGN FRAME REQUIRED	REMARKS	SIGN DETAIL DETAIL IN SHSM BOOK	DETAIL ON SHEET NUMBER	STD. SHEET NUMBER
U.S. ROUTE 5 ST. JOHNSBURY (CONT.)																																				
399+93, RT		1	30	30	6.25						1						X	X																WI-4	X		
		1	18	18	2.25																													WI3-IP	X		
401+28, RT	0050 0311 0760	1	6	10	0.42						1				X			X																VD-700			E-138
U.S. ROUTE 5 LYNDON																																				
0+00, LT	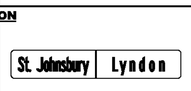	1	72	10	5.00						2					X		X																VD-024		125	
	0050 0311 0768	1	6	10	0.42																													VD-700			E-138
	0050 0307 0000	1	6	10	0.42																													VD-700			E-138
1+00, RT		1	30	30	6.25						1					X		X																WII-6H INSTALL IN CLOSED POSITION (TYP.)			E-153
7+72, RT		1	24	30	5.00						1					X		X																VR-017			E-141
8+20, RT	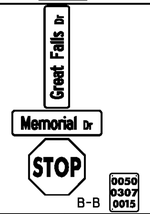	1	42	12	3.50						1						X	X																D3-1		122	
		1	42	12	3.50																													D3-1		122	
		1	30	30	6.25																													RI-1	X		
		1	6	10	0.42																													VD-700			E-138
9+50, LT		1	30	30	6.25						1					X		X																WII-6H INSTALL IN CLOSED POSITION (TYP.)			E-153
16+00, LT		1	30	30	6.25						1						X	X																WI-4	X		
		1	18	18	2.25																													WI3-IP	X		
												FT	FT	FT	FT 10	FT 77	FT 47		EA	LB	LB	LB		LB	LB	LB	LB								
TOTALS		SF 54.43	SF	EA.	SF				FT			FT 134								LB			EA.	LB				EA.	EA.	LB					

"SHSM"-STANDARD HIGHWAY SIGNS AND MARKINGS

FINAL POST LENGTHS ARE TO BE DETERMINED IN THE FIELD. POST SIZES ARE COMPUTED BASED ON INFORMATION FURNISHED ON THE STANDARD SHEETS AND THE VTRANS "SIGN POST DESIGN GUIDELINE."

TRAFFIC SIGN SUMMARY SHEET #15

PROJECT NAME: ST. JOHNSBURY-LYNDON
PROJECT NUMBER: STP 2928(I)

FILE NAME: p10c262.dgn
PROJECT LEADER: JLL
DESIGNED BY: MCF
IPARM FILE: p10c262tss15.i

PLOT DATE: 10/17/2013
DRAWN BY: STANTEC
CHECKED BY: JLL
SHEET 103 OF 133