STATE OF VERMONT
AGENCY OF TRANSPORTATION

TRAFFIC SIGN SUMMARY SHEET 20

MILEMARKER, STATION, OR SIGN NUMBER	SIGN LEGEND	SIGN DIMENSIONS EA	SIGN DIMENSIONS WIDTH (In)	SIGN DIMENSIONS HEIGHT (In)	NEW & SALVAGED SIGNS "A"	NEW & SALVAGED SIGNS "B"	NEW & SALVAGED SIGNS SALV SIGN	NEW & SALVAGED SIGNS SALV TIS	EXIST POST RETAIN	EXIST POST SALVAGE	NEW SIGN POSTS NO. OF POSTS	FLANGED CHANNEL lb/ft 1.12	FLANGED CHANNEL lb/ft 2.0	FLANGED CHANNEL lb/ft 3.0	SQUARE STEEL (In) lb/ft 1.75	SQUARE STEEL (In) lb/ft 2.0	SQUARE STEEL (In) lb/ft 2.5	ANCHOR	SLEEVE	TUBULAR ALUMINUM Ø (In) lb/ft 3.0	TUBULAR ALUMINUM Ø (In) lb/ft 4.0	TUBULAR ALUMINUM Ø (In) lb/ft 4.0 MOD	FOUND-ATION	TUBULAR STEEL Ø (In) lb/ft 3.0	TUBULAR STEEL Ø (In) lb/ft 3.5	TUBULAR STEEL Ø (In) lb/ft 4.0	TUBULAR STEEL Ø (In) lb/ft 5.0	W-SHAPE STEEL FTG. SIZE 24"	W-SHAPE STEEL FTG. SIZE 30"	W-SHAPE STEEL WEIGHT	W-SHAPE STEEL POST SIZE	SIGN FRAME REQUIRED	REMARKS	SIGN DETAIL DETAIL IN SHSM BOOK	SIGN DETAIL DETAIL ON SHEET NUMBER	SIGN DETAIL STD. SHEET NUMBER
U.S. ROUTE 5 LYNDON (CONT.)																																				
64+97, LT		1	36	36	9.00						2					X		X															S3-1	X		
69+00, LT							1				1					X		X																		
70+46, LT							1 1				2					X		X																		
72+17, LT	B-B	1	6	10	0.42																											MOUNT NEW MILEMARKER BACK-TO-BACK VD-700 WITH EXISTING STOP SIGN ON EXISTING POST			E-138
73+39, RT	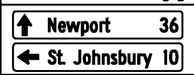						1 1		2																								MOUNT SALVAGED SIGNS ON EXISTING POSTS			
74+17, LT	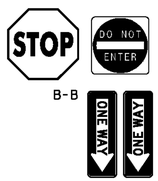 B-B B-B	1	36	36	9.00		1 1 1				1						X	X															R1-1 MOUNT NEW STOP SIGN BACK-TO-BACK WITH SALVAGED R5-1 SIGN R5-1 SALVAGED SIGN R6-1 INSTALL SALVAGED SIGN 90 DEGREES TO SALVAGED SIGN R5-1 R6-1 INSTALL SALVAGED SIGN 90 DEGREES TO SALVAGED SIGN R5-1	X		
"SHSM"-STANDARD HIGHWAY SIGNS AND MARKINGS FINAL POST LENGTHS ARE TO BE DETERMINED IN THE FIELD. POST SIZES ARE COMPUTED BASED ON INFORMATION FURNISHED ON THE STANDARD SHEETS AND THE VTRANS "SIGN POST DESIGN GUIDELINE."												FT	FT	FT	FT	FT 75	FT 15		EA	LB	LB	LB		LB	LB	LB	LB								
												FT			FT 90					LB			EA.	LB				EA.	EA.	LB					
	TOTALS				SF 18.42	SF	EA. 8	SF																												

TRAFFIC SIGN SUMMARY SHEET #20

PROJECT NAME: ST. JOHNSBURY-LYNDON
PROJECT NUMBER: STP 2928(1)

FILE NAME: p10c262.dgn
PROJECT LEADER: JLL
DESIGNED BY: MCF
IPARM FILE: p10c262tss20.i

PLOT DATE: 10/17/2013
DRAWN BY: STANTEC
CHECKED BY: JLL
SHEET 108 OF 133