STATE OF VERMONT
AGENCY OF TRANSPORTATION

TRAFFIC SIGN SUMMARY SHEET 22

MILEMARKER, STATION, OR SIGN NUMBER	SIGN LEGEND	SIGN DIMENSIONS EA	WIDTH (In)	HEIGHT (In)	NEW & SALVAGED SIGNS "A"	"B"	SALV SIGN	SALV TIS	EXIST POST RETAIN	SALVAGE	NEW SIGN POSTS NO. OF POSTS	FLANGED CHANNEL lb/ft 1.12	2.0	3.0	SQUARE STEEL (In) 1.75 lb/ft 1.88	2.0 lb/ft 2.42	2.5 lb/ft 3.35	ANCHOR	SLEEVE	TUBULAR ALUMINUM Ø (In) 3.0 lb/ft 1.3	4.0 lb/ft 1.7	4.0 MOD lb/ft 1.7	FOUNDATION	TUBULAR STEEL Ø (In) 3.0 lb/ft 7.6	3.5 lb/ft 9.0	4.0 lb/ft 10.8	5.0 lb/ft 14.6	W-SHAPE STEEL FTG. SIZE 24"	30"	WEIGHT	POST SIZE	SIGN FRAME REQUIRED	REMARKS		SIGN DETAIL DETAIL IN SHSM BOOK	DETAIL ON SHEET NUMBER	STD. SHEET NUMBER
U.S. ROUTE 5 LYNDON (CONT.)																																						
82+60, RT	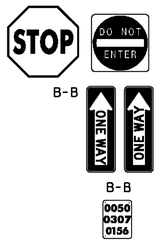	1	36	36	9.00		1				1						X	X																R1-1	MOUNT NEW STOP SIGN BACK-TO-BACK WITH SALVAGED R5-1 SIGN	X		
							1																										R5-1	SALVAGED SIGN			
							1																										R6-1	INSTALL SALVAGED SIGN 90 DEGREES TO SALVAGED SIGN R5-1			
							1																										R6-1	INSTALL SALVAGED SIGN 90 DEGREES TO SALVAGED SIGN R5-1			
		1	6	10	0.42																												VD-700				E-138
84+70, RT		1	6	10	0.42						1				X			X																VD-700	MOUNT NEW MILE MARKER SIGN BELOW EXISTING STREET SIGN ON EXISTING POST			E-138
84+95, LT		1	6	10	0.42																												VD-700	MOUNT NEW MILE MARKER SIGN BELOW EXISTING SIGNS ON EXISTING POST			E-138
86+54, LT		1	48	30	10.0						2					X		X																VR-932				E-145B
87+67, RT		1	6	8	0.33																												VD-701	MOUNT NEW BRIDGE PLAQUE BELOW EXISTING SIGN ON EXISTING POST			E-134
90+03, LT		1	30	30	6.25						1					X		X																VR-921				E-145A
		1	6	8	0.33																												VD-701				E-134
91+29, RT		1	36	36	7.07						1					X		X																W10-1		X		
"SHSM"-STANDARD HIGHWAY SIGNS AND MARKINGS FINAL POST LENGTHS ARE TO BE DETERMINED IN THE FIELD. POST SIZES ARE COMPUTED BASED ON INFORMATION FURNISHED ON THE STANDARD SHEETS AND THE VTRANS "SIGN POST DESIGN GUIDELINE."												FT	FT	FT	FT 10	FT 65	FT 15		EA	LB	LB	LB		LB	LB	LB	LB									
	TOTALS				SF 34.24	SF	EA. 3	SF				FT			FT 90					LB			EA.	LB				EA.	EA.	LB							

TRAFFIC SIGN SUMMARY SHEET #22

PROJECT NAME: ST. JOHNSBURY-LYNDON
PROJECT NUMBER: STP 2928(I)

FILE NAME: p10c262.dgn
PROJECT LEADER: JLL
DESIGNED BY: MCF
IPARM FILE: p10c262tss22.i

PLOT DATE: 10/17/2013
DRAWN BY: STANTEC
CHECKED BY: JLL
SHEET 110 OF 133