STATE OF VERMONT
AGENCY OF TRANSPORTATION

TRAFFIC SIGN SUMMARY SHEET 26

MILEMARKER, STATION, OR SIGN NUMBER	SIGN LEGEND	SIGN DIMENSIONS EA	SIGN DIMENSIONS WIDTH (In)	SIGN DIMENSIONS HEIGHT (In)	NEW & SALVAGED SIGNS "A"	NEW & SALVAGED SIGNS "B"	NEW & SALVAGED SIGNS SALV SIGN	NEW & SALVAGED SIGNS SALV TIS	EXIST POST RETAIN	EXIST POST SALVAGE	NEW SIGN POSTS NO. OF POSTS	FLANGED CHANNEL lb/ft 1.12	FLANGED CHANNEL lb/ft 2.0	FLANGED CHANNEL lb/ft 3.0	SQUARE STEEL (In) lb/ft 1.75 1.88	SQUARE STEEL (In) lb/ft 2.0 2.42	SQUARE STEEL (In) lb/ft 2.5 3.35	ANCHOR	SLEEVE	TUBULAR ALUMINUM Ø (In) lb/ft 3.0 1.3	TUBULAR ALUMINUM Ø (In) lb/ft 4.0 1.7	TUBULAR ALUMINUM Ø (In) lb/ft 4.0 MOD 1.7	FOUND-ATION	TUBULAR STEEL Ø (In) lb/ft 3.0 7.6	TUBULAR STEEL Ø (In) lb/ft 3.5 9.0	TUBULAR STEEL Ø (In) lb/ft 4.0 10.8	TUBULAR STEEL Ø (In) lb/ft 5.0 14.6	W-SHAPE STEEL FTG. SIZE 24"	W-SHAPE STEEL FTG. SIZE 30"	W-SHAPE STEEL WEIGHT	W-SHAPE STEEL POST SIZE	SIGN FRAME REQUIRED	REMARKS	SIGN DETAIL DETAIL IN SHSM BOOK	SIGN DETAIL DETAIL ON SHEET NUMBER	SIGN DETAIL STD. SHEET NUMBER
U.S. ROUTE 5 LYNDON (CONT.)																																				
111+85, RT		1	36	12	3.00						1						X	X															D3-1 INSTALL STREET SIGNS 90 DEGREES TO EACH OTHER ABOVE STOP SIGN		123	
		1	36	12	3.00																											D3-1		123	
		1	30	30	6.25																											R1-1	X		
		1	6	10	0.42																											VD-700			E-138
114+70, RT		1	24	30	5.00						1					X		X															R2-1	X		
115+71, RT		1	30	30	6.25						1					X		X															VR-921			E-145A
		1	6	10	0.42																											VD-700			E-138
124+30, RT	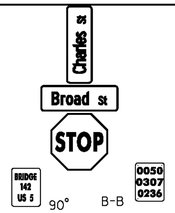	1	36	12	3.00						1						X	X															D3-1 INSTALL STREET SIGNS 90 DEGREES TO EACH OTHER ABOVE STOP SIGN		123	
		1	36	12	3.00																											D3-1		123	
		1	30	30	6.25																											R1-1	X		
		1	6	10	0.42																											VD-700			E-138
		1	6	8	0.33																											VD-701			E-134
124+75, LT		1	6	8	0.33						1				X			X															VD-701			E-134
136+35, RT		1	36	36	7.07						1					X		X															W10-1	X		
											FT	FT	FT	FT 10	FT 45	FT 30		EA	LB	LB	LB		LB	LB	LB	LB								
TOTALS					SF 44.74	SF	EA.	SF			FT			FT 85					LB			EA.	LB				EA.	EA.	LB					

"SHSM"-STANDARD HIGHWAY SIGNS AND MARKINGS

FINAL POST LENGTHS ARE TO BE DETERMINED IN THE FIELD. POST SIZES ARE COMPUTED BASED ON INFORMATION FURNISHED ON THE STANDARD SHEETS AND THE VTRANS "SIGN POST DESIGN GUIDELINE."

TRAFFIC SIGN SUMMARY SHEET #26

PROJECT NAME: ST. JOHNSBURY-LYNDON
PROJECT NUMBER: STP 2928(1)

FILE NAME: p10c262.dgn
PROJECT LEADER: JLL
DESIGNED BY: MCF
IPARM FILE: p10c262tss26.i

PLOT DATE: 10/17/2013
DRAWN BY: STANTEC
CHECKED BY: JLL
SHEET 114 OF 133