DIRECTION	MILEPOINT	LOCATION CODE (SHEET 2)	SIGN CODE	WIDTH (IN)	HEIGHT (IN)	SHEETING REMARKS	SIGN LEGEND	NEW SIGNS "A"	NEW SIGNS "B"	EXISTING SIGNS RETAIN	EXISTING SIGNS SALVAGE FROM	EXISTING SIGNS SALVAGE TO	EXISTING SIGNS REMOVE	EXIST POST RETAIN	EXIST POST REMOVE	NUMBER OF NEW POSTS	SQUARE STEEL (IN) 1.75 (LB / FT) 1.88	SQUARE STEEL (IN) 2.00 (LB / FT) 2.42	SQUARE STEEL (IN) 2.50 (LB / FT) 3.35	TUBULAR STEEL Ø (IN) FOUNDATION	TUBULAR STEEL Ø (IN) 3.00 (LB / FT) 7.60	TUBULAR STEEL Ø (IN) 3.50 (LB / FT) 9.00	TUBULAR STEEL Ø (IN) 4.00 (LB / FT) 10.80	TUBULAR STEEL Ø (IN) 5.00 (LB / FT) 14.60	SIGN FRAME REQUIRED	REMARKS	SIGN DETAIL LOCATION SHSM	SIGN DETAIL LOCATION PROJECT SHEET #	SIGN DETAIL LOCATION STANDARD SHEET #
HARTLAND SB							FY-FLUORESCENT YELLOW FYG-FLUORESCENT YELLOW GREEN																			"SHSM"-STANDARD HIGHWAY SIGNS AND MARKINGS			
SB	0.493	F	R8-3	24	24								1		X													
		F	VR-644P	24	12								1															
		F	R8-3	24	24			4.00								1		X								NO PARKING SYMBOL, ON TOP	X		
		F	M4-14	24	12			2.00																		**BLACK ON WHITE**, "BEGIN"; 2009 MUTCD SIGN CODE	X		
SB	0.477	F	D4-2R	30	36		PARK & RIDE SYMBOL w/ RIGHT ARROW						1		X													
		F	VD-365	30	6		1-800-685-RIDE						1														THIS SIGN WILL NOT BE REPLACED			
		F	D9-2	24	24		HOSPITAL "H"						1															
		F	D9-2A	21	15		UP ARROW						1															
		F	D9-2	24	24		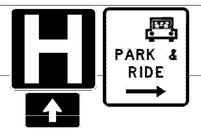	4.00								2		X							#1	HOSPITAL "H" SIGN; INSTALL THE SIGNS SIDE-BY-SIDE AS SHOWN IN THE SIGN LEGEND	X		
		F	M6-3	21	15			2.19																		**WHITE ON BLUE**; UP ARROW; USE A SIGN FRAME TO BRACE THE ASSEMBLY	X		
		F	D4-2R	30	36			7.50																			PARK & RIDE SIGN	X		
SB	0.469	G	VR-052	24	30		NO PARKING SYMBOL w/ INTEGRATED DOUBLE ARROW						1		X													
		G	R8-3	24	24		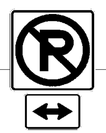	4.00								1		X								NO PARKING SYMBOL, ON TOP	X		
		G	M6-4	21	15			2.19																		**BLACK ON WHITE;** "LEFT/RIGHT ARROW"	X		
SB	0.462	G	VR-032	30	24		PROHIBITED OVERNIGHT CAMPING, ETC. (CONT. ON NEXT PAGE)						1		X													
							SHEET TOTALS	25.88	0.00	0	0	0	8	0	0	4		60.0		0	0.0	0.0	0.0	0.0					
								SF	SF	EA	EA	EA	EA	EA	EA	EA		FT		EA	LB	LB	LB	LB					
							TOWN DIRECTIONAL TOTALS	487.9	0.0	62	0	0	97	0	0	69		1035.0		0		0.0							

SIGN SUMMARY SHEET

VERMONT AGENCY OF TRANSPORTATION

PROJECT NAME: **SPRINGFIELD-HARTFORD**
PROJECT NUMBER: **STPG SIGN(33)**
FILE NAME: **HARTLAND US-5 SB**
PROJECT MANAGER: **A. GAMBLE**
DESIGNED BY: **M. MILLER**
HARTLAND US-5 SB 17
PLOT DATE: **2/14/2012**
DRAWN BY: **M. MILLER**
CHECKED **A. GAMBLE**
SHEET **148** OF **162**