DIRECTION	MILEPOINT	LOCATION CODE (SHEET 2)	SIGN CODE	WIDTH (IN)	HEIGHT (IN)	SHEETING REMARKS	SIGN LEGEND	NEW SIGNS		EXISTING SIGNS				EXIST POST		NUMBER OF NEW SQUARE STEEL POSTS	SQUARE STEEL (IN)			TUBULAR STEEL Ø (IN)				SIGN FRAME REQUIRED	REMARKS	SIGN DETAIL LOCATIONS		
								"A"	"B"	RETAIN	SALVAGE FROM	SALVAGE TO	REMOVE	RETAIN	REMOVE		1.75 (LB / FT) 1.88	2.00 (LB / FT) 2.42	2.50 (LB / FT) 3.35	FOUNDATION	3.00 (LB / FT) 7.60	3.50 (LB / FT) 9.00	4.00 (LB / FT) 10.80	5.00 (LB / FT) 14.60			SHSM	PROJECT SHEET #	STANDARD SHEET #
NORWICH US 5 NB							FY-FLUORESCENT YELLOW FYG-FLUORESCENT YELLOW GREEN																		"SHSM"-STANDARD HIGHWAY SIGNS AND MARKINGS			
		A	VD1-1A	72	10								1															
		A	M3-4	24	12								1															
		A	M1-6	30	24								1															
		A	M6-1	21	15								1															
		A	M3-1	24	12								1															
		A	M1-4	24	24								1															
		A	M6-3	21	15								1															
		A	VD1-1A	72	12			6.00								2		X									4	
		A	VD1-1A	72	12			6.00																			4	
		A	M3-4	24	12			2.00																	BLACK ON WHITE	X		
		A	M1-6	30	24		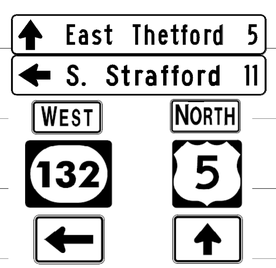	5.00																			E-136C
		A	M6-1	21	15			2.19																	BLACK ON WHITE	X		
		A	M3-1	24	12			2.00																	BLACK ON WHITE	X		
		A	M1-4	24	24			4.00																		X		
		A	M6-3	21	15			2.19																	BLACK ON WHITE	X		
SIGN SUMMARY SHEET							SHEET TOTALS	29.38	0.00	0	0	0	7	0	0	2		30		0	0.0	0.0	0.0	0.0				
								SF	SF	EA	EA	EA	EA	EA	EA	EA		FT		EA	LB	LB	LB	LB				
VERMONT AGENCY OF TRANSPORTATION							TOWN DIRECTIONAL TOTALS	128.2	0.0	6.0	0.0	0.0	31	0.0	0.0	16		240.0		0		0.0						

PROJECT NAME: NORWICH - FAIRLEE
PROJECT NUMBER: STPG SIGN (34)

FILE NAME: 10C334
PROJECT MANAGER: A.GAMBLE
DESIGNED BY: D.CROSSLEY
NORWICH U.S. 5 NORTHBOUND 3

PLOT DATE: 5/2/2011
DRAWN BY: D.CROSSLEY
CHECKED BY: QAU