DIRECTION	MILEPOINT	LOCATION CODE (SHEET 2)	SIGN CODE	WIDTH (IN)	HEIGHT (IN)	SHEETING REMARKS	SIGN LEGEND	NEW SIGNS "A"	NEW SIGNS "B"	EXISTING SIGNS RETAIN	EXISTING SIGNS SALVAGE FROM	EXISTING SIGNS SALVAGE TO	EXISTING SIGNS REMOVE	EXIST POST RETAIN	EXIST POST REMOVE	NUMBER OF NEW SQUARE STEEL POSTS	SQUARE STEEL (IN) 1.75 (LB / FT) 1.88	SQUARE STEEL (IN) 2.00 (LB / FT) 2.42	SQUARE STEEL (IN) 2.50 (LB / FT) 3.35	TUBULAR STEEL Ø (IN) FOUNDATION	TUBULAR STEEL Ø (IN) 3.00 (LB / FT) 7.60	TUBULAR STEEL Ø (IN) 3.50 (LB / FT) 9.00	TUBULAR STEEL Ø (IN) 4.00 (LB / FT) 10.80	TUBULAR STEEL Ø (IN) 5.00 (LB / FT) 14.60	SIGN FRAME REQUIRED	REMARKS	SIGN DETAIL LOCATION SHSM	SIGN DETAIL LOCATION PROJECT SHEET #	SIGN DETAIL LOCATION STANDARD SHEET #
THETFORD US 5 NB							FY-FLUORESCENT YELLOW FYG-FLUORESCENT YELLOW GREEN																				"SHSM"-STANDARD HIGHWAY SIGNS AND MARKINGS			
		A	M1-4	24	24								1																
		A	M6-3	21	15								1																
		A	M3-2	24	12								1																
		A	M1-5A	30	24								1																
		A	M6-1	21	15								1																
		A	VD1-1A	72	12			6.00												2	182.4				3B			4	
		A	VD1-1A	72	12			6.00																				4	
		A	VD1-1	72	12			6.00																				4	
		A	M3-4	24	12			2.00																		GREEN ON WHITE	X		
		A	M1-5A	30	24			5.00																					E-136B
		A	M5-1	21	15			2.19																		GREEN ON WHITE	X		
		A	M3-1	24	12			2.00																		BLACK ON WHITE	X		
		A	M1-4	24	24			4.00																			X		
		A	M6-3	21	15			2.19																		BLACK ON WHITE	X		
		A	M3-2	24	12			2.00																		GREEN ON WHITE	X		
							SHEET TOTALS	37.38	0.00	0	0	0	5	0	0	0	0			2	182.4	0	0	0					
								SF	SF	EA	EA	EA	EA	EA	EA	EA	FT			EA	LB	LB	LB	LB					
							TOWN DIRECTIONAL TOTALS	243.9	0.0	25.0	2.0	2.0	65	0.0	0.0	28	420.0			4	364.8								

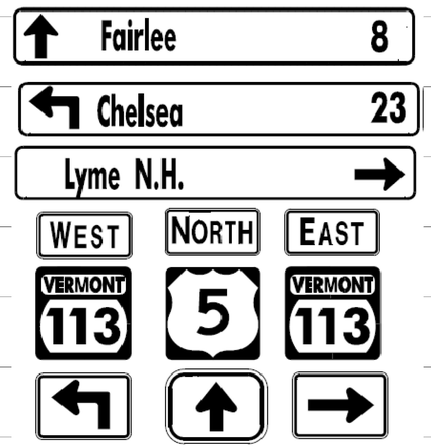

SIGN SUMMARY SHEET

VERMONT AGENCY OF TRANSPORTATION

PROJECT NAME: NORWICH - FAIRLEE
PROJECT NUMBER: STPG SIGN (34)

FILE NAME: 10C334
PROJECT MANAGER: A.GAMBLE
DESIGNED BY: D.CROSSLEY
THETFORD U.S. 5 NORTHBOUND 4

PLOT DATE: 5/2/2011
DRAWN BY: D.CROSSLEY
CHECKED BY: QAU