DIRECTION	MILEPOINT	LOCATION CODE (SHEET 2)	SIGN CODE	WIDTH (IN)	HEIGHT (IN)	SHEETING REMARKS	SIGN LEGEND	NEW SIGNS "A"	NEW SIGNS "B"	EXISTING SIGNS RETAIN	EXISTING SIGNS SALVAGE FROM	EXISTING SIGNS SALVAGE TO	EXISTING SIGNS REMOVE	EXIST POST RETAIN	EXIST POST REMOVE	NUMBER OF NEW SQUARE STEEL POSTS	SQUARE STEEL (IN) 1.75 (LB / FT) 1.88	SQUARE STEEL (IN) 2.00 (LB / FT) 2.42	SQUARE STEEL (IN) 2.50 (LB / FT) 3.35	TUBULAR STEEL Ø (IN) FOUNDATION	TUBULAR STEEL Ø (IN) 3.00 (LB / FT) 7.60	TUBULAR STEEL Ø (IN) 3.50 (LB / FT) 9.00	TUBULAR STEEL Ø (IN) 4.00 (LB / FT) 10.80	TUBULAR STEEL Ø (IN) 5.00 (LB / FT) 14.60	SIGN FRAME REQUIRED	REMARKS	SIGN DETAIL LOCATION SHSM	SIGN DETAIL LOCATION PROJECT SHEET NUMBER	SIGN DETAIL LOCATION STANDARD SHEET NUMBER
FAIRLEE US 5 NB							FY-FLUORESCENT YELLOW FYG-FLUORESCENT YELLOW GREEN																			"SHSM"-STANDARD HIGHWAY SIGNS AND MARKINGS			
		A	M1-5A	24	24			4.00																				E-136B
NB	3.130	A	D1-1A	72	10								1		X													
		A	D1-1A	72	10								1															
		A	VD1-1A	72	12		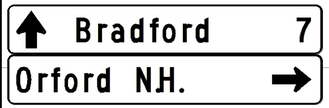	6.00								2		X									4	
		A	VD1-1A	72	12			6.00																			4	
NB	3.160	A	W10-2R	36	36		RAILROAD CROSSING			1				X														
NB	3.175	A	M3-1	24	12		ROUTE MARKER ASSEMBLY						1		X													
		A	M1-4	24	24								1															
		A	M6-3	21	15								1															
		A	M3-2	24	12								1															
		A	M1-5A	24	24								1															
		A	M6-1	21	15								1															
		A	M3-1	24	12			2.00								2		X								2	BLACK ON WHITE	X	
		A	M1-4	24	24			4.00																				X	
		A	M6-3	21	15			2.19																			BLACK ON WHITE	X	
							SHEET TOTALS	24.19	0.00	1	0	0	8	0	0	4	60			0	0	0	0	0				
								SF	SF	EA	EA	EA	EA	EA	EA	EA	FT			EA	LB	LB	LB	LB				
							TOWN DIRECTIONAL TOTALS	343.6	0.0	9.0	4.0	4.0	90	0.0	0.0	51	765.0			0	0.0							

SIGN SUMMARY SHEET

VERMONT AGENCY OF TRANSPORTATION

PROJECT NAME: NORWICH - FAIRLEE
PROJECT NUMBER: STPG SIGN (34)

FILE NAME: 10C334
PROJECT MANAGER: A.GAMBLE
DESIGNED BY: D.CROSSLEY
FAIRLEE US 5 NORTHBOUND 9

PLOT DATE: 5/2/2011
DRAWN BY: D.CROSSLEY
CHECKED BY: QAU