| DIRECTION | MILEPOINT | LOCATION CODE (SHEET 2) | SIGN CODE | WIDTH (IN) | HEIGHT (IN) | SHEETING REMARKS | SIGN LEGEND | NEW SIGNS "A" | NEW SIGNS "B" | EXISTING SIGNS RETAIN | EXISTING SIGNS SALVAGE FROM | EXISTING SIGNS SALVAGE TO | EXISTING SIGNS REMOVE | EXIST POST RETAIN | EXIST POST REMOVE | NUMBER OF NEW POSTS | SQUARE STEEL (IN) 1.75 (LB / FT) 1.88 | SQUARE STEEL (IN) 2.00 (LB / FT) 2.42 | SQUARE STEEL (IN) 2.50 (LB / FT) 3.35 | FOUNDATION | TUBULAR STEEL Ø (IN) 3.00 (LB / FT) 7.60 | TUBULAR STEEL Ø (IN) 3.50 (LB / FT) 9.00 | TUBULAR STEEL Ø (IN) 4.00 (LB / FT) 10.80 | TUBULAR STEEL Ø (IN) 5.00 (LB / FT) 14.60 | SIGN FRAME REQUIRED | REMARKS | SIGN DETAIL LOCATION SHSM | SIGN DETAIL LOCATION PROJECT SHEET # | SIGN DETAIL LOCATION STANDARD SHEET # |
|---|---|---|---|---|---|---|---|---|---|---|---|---|---|---|---|---|---|---|---|---|---|---|---|---|---|---|---|---|---|
| **MIDDLETOWN SPRINGS NB** | | | | | | | FY-FLUORESCENT YELLOW<br>FYG-FLUORESCENT YELLOW GREEN | | | | | | | | | | | | | | | | | | | "SHSM"-STANDARD HIGHWAY SIGNS AND MARKINGS | | | |
| NB | 5.463 | A | W1-6L | 48 | 24 | | LEFT LARGE ARROW | | | | 1 | | 1 | | X | | | | | | | | | | | MOVE 50 FEET SOUTH. | | | |
| NB | 5.478 | B | W1-6R | 48 | 24 | | RIGHT LARGE ARROW | | | | 1 | | 1 | | X | | | | | | | | | | | MOVE 100 FEET NORTH | | | |
| NB | 5.498 | B | W1-6R | 48 | 24 | | RIGHT LARGE ARROW | | | | | 1 | | | | 2 | | X | | | | | | | | INSTALL 100 FEET NORTH OF EXISTING LOCATION. | | | |
| NB | 5.520 | A | VW-060 | 30 | 30 | | HIDDEN DRIVES 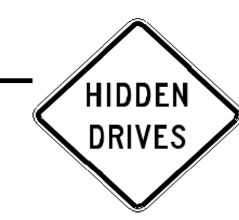 | | | | | | 1 | | X | | | | | | | | | | | | | | |
| NB | 5.540 | A | VW-060 | 30 | 30 | | | 6.25 | | | | | | | | 1 | | X | | | | | | | | INSTALL 100 FEET NORTH OF EXISTING LOCATION | | 7 | |



| | "A" | "B" | RETAIN | SALVAGE FROM | SALVAGE TO | REMOVE | RETAIN | REMOVE | NEW POSTS | SQUARE STEEL | FOUNDATION | 3.00 | 3.50 | 4.00 | 5.00 |
|---|---|---|---|---|---|---|---|---|---|---|---|---|---|---|---|
| SHEET TOTALS | 6.25 | 0.00 | 0 | 2 | 1 | 3 | 0 | 0 | 3 | 45.0 | 0 | 0.0 | 0.0 | 0.0 | 0.0 |
| | SF | SF | EA | EA | EA | EA | EA | EA | EA | FT | EA | LB | LB | LB | LB |
| TOWN DIRECTIONAL TOTALS | 44.1 | 0.0 | 42 | 13 | 13 | 22 | 0 | 0 | 16 | 240.0 | 0 | 0.0 | | | |

# SIGN SUMMARY SHEET

VERMONT AGENCY OF TRANSPORTATION

PROJECT NAME: **PAWLET - WEST RUTLAND**
PROJECT NUMBER: **STPG SIGN(37)**
FILE NAME: **10C340**
PROJECT MANAGER: **A. GAMBLE**
DESIGNED BY: **J. KELLY**
PLOT DATE: **5/6/2011**
DRAWN BY: **J. KELLY**
CHECKED **A. GAMBLE**
MIDDLETOWN SPRINGS NB SHEET 6
SHEET **35** OF **61**