DIRECTION	MILEPOINT	LOCATION CODE (SHEET 2)	SIGN CODE	WIDTH (IN)	HEIGHT (IN)	SHEETING REMARKS	SIGN LEGEND	NEW SIGNS "A"	NEW SIGNS "B"	EXISTING SIGNS RETAIN	EXISTING SIGNS SALVAGE FROM	EXISTING SIGNS SALVAGE TO	EXISTING SIGNS REMOVE	EXIST POST RETAIN	EXIST POST REMOVE	NUMBER OF NEW POSTS	SQUARE STEEL (IN) (LB / FT) 1.75 / 1.88	SQUARE STEEL (IN) (LB / FT) 2.00 / 2.42	SQUARE STEEL (IN) (LB / FT) 2.50 / 3.35	TUBULAR STEEL Ø (IN) FOUNDATION	TUBULAR STEEL Ø (IN) (LB / FT) 3.00 / 7.60	TUBULAR STEEL Ø (IN) (LB / FT) 3.50 / 9.00	TUBULAR STEEL Ø (IN) (LB / FT) 4.00 / 10.80	TUBULAR STEEL Ø (IN) (LB / FT) 5.00 / 14.60	SIGN FRAME REQUIRED	REMARKS	SIGN DETAIL: DETAIL IN SHS	SIGN DETAIL: DETAIL ON SHEET NUMBER	SIGN DETAIL: DETAIL ON STD SHEET NUMBER
READING SB							FY-FLUORESCENT YELLOW FYG-FLUORESCENT YELLOW GREEN																			"SHS"-STANDARD HIGHWAY SIGNS			
		F	D1-1A	72	10		<--- BROWNSVILLE 4						1													(CONTINUED)			
		F	D1-1A	72	10		<--- MT ASCUTNEY SKI AREA 5						1													THIS SIGN WILL NOT BE REPLACED; RESORT IS CLOSED			
		F	D1-1A	72	10		<--- WINDSOR 10						1																
		F	VD1-1A	72	12		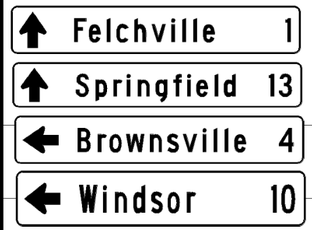	6.00																	**INTALL THE NEW SIGNS ON THE RETAINED POSTS**		4	
		F	VD1-1A	72	12			6.00																	INSTALL THE SIGNS IN THE ORDER AS SHOWN;		4	
		F	VD1-1A	72	12			6.00																	NOTE: THE NEW SIGNS HAVE UPPER AND LOWER CASE LETTERS;		4	
		F	VD1-1A	72	12			6.00																	NOTE: THE NEW SIGNS HAVE NEW SIGN CODES		4	
SB	1.842	F	M3-2	24	12		(6) SIGN ROUTE MARKER ASSEMBLY						1		X														
		F	M1-5	24	24								1																
		F	M6-1	21	15								1																
		F	M3-3	24	12								1																
		F	M1-5	30	24								1																
		F	M6-3	21	15								1																
		F	M3-2	24	12		(SEE NEXT PAGE)	2.00								2	15.5' 14.5' X								#1A	**GREEN ON WHITE** (SYMBOLS ON NEXT PAGE) USE A #1A SIGN FRAME TO BRACE THE TWO SIGN POSTS TOGETHER (SEE SHEET 5)	X		
		F	M1-5	24	24		(SEE NEXT PAGE)	4.00																				E-136B
SIGN SUMMARY SHEET VERMONT AGENCY OF TRANSPORTATION							SHEET TOTALS	30.00 SF	0.00 SF	0 EA	0 EA	0 EA	9 EA	0 EA	0 EA	2 EA	30.00 FT												
							TOWN DIRECTIONAL TOTALS	338.48	0.00	10	6	6	52	0	0	54	810.00												

PROJECT NAME: **READING-WOODSTOCK**
PROJECT NUMBER: **STPG SIGN (38)**

FILE NAME: **READING VT-106 SB**
PROJECT MANAGER: **A. GAMBLE**
DESIGNED BY: **M. MILLER**
READING VT-106 SOUTHBOUND 5

PLOT DATE: **4/7/2011**
DRAWN BY: **M. MILLER**
CHECKED BY: **A. GAMBLE**
SHEET **20** OF **49**