STATE OF VERMONT
AGENCY OF TRANSPORTATION

TRAFFIC SIGN SUMMARY SHEET

MILE MARKER, STATION, OR SIGN NUMBER	SIGN LEGEND	SIGN DIMENSIONS			NEW & SALVAGED SIGNS				EXIST POST		NEW SIGN POSTS																						REMARKS	SIGN DETAIL	
		EA	WIDTH (IN)	HEIGHT (IN)	"A"	"B"	SALV SIGN	SALV TIS	RETAIN	SALVAGE	NO. OF POSTS	FLANGED CHANNEL LB/FT			SQUARE STEEL (IN) LB/FT			ANCHOR	SLEEVE	TUBULAR ALUMINUM Ø (IN) LB/FT			FOUNDATION	TUBULAR STEEL Ø (IN) LB/FT				W-SHAPE STEEL FTG. SIZE		WEIGHT	POST SIZE	SIGN FRAMED	REQUIRED		DETAIL ON SHEET NUMBER	STD. SHEET NUMBER
															1.75	2.0	2.5			3.0	4.0	4.0 MOD		3.0	3.5	4.0	5.0	24"	30"							
												1.12	2.0	3.0	1.88	2.42	3.35			1.3	1.7	1.7		7.6	9.0	10.8	14.6									
											OPTION ITEMS																										
VT 73																																				
459+82, LT	Goshen 13	1	58	18	7.25						2					X		X															D2-1		SHSM
459+82, LT	Brandon 17	1	58	18	7.25																												D2-1		SHSM
461+00, RT	NORTH VERMONT 100 / SOUTH VERMONT 100	2	24	12			2.00																										M3-1 & M3-3		E-136B
		2	30	24			2.00				2					X		X													X	M1-5		E-136B
		2	21	15			2.00																										M6-1L & M6-1R		E-136B
461+75, LT	WEST VERMONT 73	1	24	12	2.00						1					X		X															M3-4		E-136B
		1	24	24	4.00																												M1-5		E-136B
462+00, RT 463+39, LT	BRIDGE 19 VT 73	2	6	8	0.67						2				X			X															VD-701		E-134
463+37, RT	STOP	1	30	30	6.25						1					X		X															R1-1		SHSM
236+39, RT	⟷	1	48	24			1.00				2					X		X															W1-7		SHSM

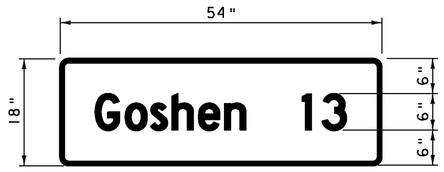

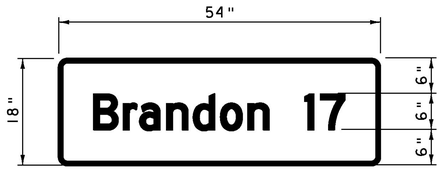

AVERAGE POST LENGTH = 15 FEET
FINAL POST LENGTHS ARE TO BE DETERMINED IN THE FIELD. POST SIZES ARE COMPUTED BASED ON INFORMATION FURNISHED ON THE STANDARD SHEETS AND THE VTRANS "SIGN POST DESIGN GUIDELINE."

							FT	FT	FT	FT	FT	FT		EA	LB	LB	LB		LB	LB	LB	LB			
										30	120														
TOTALS	SF	SF	EA.	SF		FT				FT			LB		EA.		LB				EA.	EA.	LB
	27.42		7							150														

SHSM = STANDARD HIGHWAY SIGNS AND MARKINGS BOOK

VHB Vanasse Hangen Brustlin, Inc.

PROJECT NAME: ROCHESTER
PROJECT NUMBER: ER BRF 0162(18)

FILE NAME: z11c332tss.dgn
PROJECT LEADER: S.E. BURBANK
DESIGNED BY: C.L. CILLEY
BR 19 TRAFFIC SIGN SUMMARY SHEET
PLOT DATE: 8/19/2013
DRAWN BY: C.L. CILLEY
CHECKED BY: G.S. GOODRICH
SHEET 197 OF 238

VHB 57517