STATE OF VERMONT
AGENCY OF TRANSPORTATION

TRAFFIC SIGN SUMMARY SHEET

MILEMARKER, STATION, OR SIGN NUMBER	SIGN LEGEND	SIGN DIMENSIONS EA	SIGN DIMENSIONS WIDTH (in)	SIGN DIMENSIONS HEIGHT (in)	NEW & SALVAGED SIGNS "A"	NEW & SALVAGED SIGNS "B"	NEW & SALVAGED SIGNS SALV SIGN	NEW & SALVAGED SIGNS SALV TIS	EXIST POST RETAIN	EXIST POST SALVAGE	NEW SIGN POSTS NO. OF POSTS	FLANGED CHANNEL lb/ft 1.12	FLANGED CHANNEL lb/ft 2.0	FLANGED CHANNEL lb/ft 3.0	SQUARE STEEL (in) lb/ft 1.75 (1.88)	SQUARE STEEL (in) lb/ft 2.0 (2.42)	SQUARE STEEL (in) lb/ft 2.5 (3.35)	ANCHOR	SLEEVE	TUBULAR ALUMINUM Ø (in) lb/ft 3.0 (1.3)	TUBULAR ALUMINUM Ø (in) lb/ft 4.0 (1.7)	TUBULAR ALUMINUM Ø (in) lb/ft 4.0 MOD (1.7)	FOUND-ATION	TUBULAR STEEL Ø (in) lb/ft 3.0 (7.6)	TUBULAR STEEL Ø (in) lb/ft 3.5 (9.0)	TUBULAR STEEL Ø (in) lb/ft 4.0 (10.8)	TUBULAR STEEL Ø (in) lb/ft 5.0 (14.6)	W-SHAPE STEEL FTG. SIZE 24"	W-SHAPE STEEL FTG. SIZE 30"	W-SHAPE STEEL WEIGHT	W-SHAPE STEEL POST SIZE	SIGN FRAME REQUIRED	REMARKS	SIGN DETAIL DETAIL IN SHSM BOOK	SIGN DETAIL DETAIL ON SHEET NUMBER	SIGN DETAIL STD. SHEET NUMBER
STA. 1+68, RT		1 1	30 18	30 18	6.25 2.25						1					X		X															WI-1R - TYPE VII, VIII OR IX FLOURESCENT YELLOW BACKGROUND SHEETING WI3-1P - TYPE VII, VIII OR IX FLOURESCENT YELLOW BACKGROUND SHEETING	X X		
STA. 2+26, RT		1	18	24	3.00						1					X		X															WI-8R - TYPE VII, VIII OR IX FLOURESCENT YELLOW BACKGROUND SHEETING	X		
STA. 3+33, RT		1	18	24	3.00						1					X		X															WI-8L - TYPE VII, VIII OR IX FLOURESCENT YELLOW BACKGROUND SHEETING	X		
STA. 3+35, RT		1	18	24	3.00						1					X		X															WI-8R - TYPE VII, VIII OR IX FLOURESCENT YELLOW BACKGROUND SHEETING	X		
STA. 3+87, RT		1	6	10	0.42						1				X			X															VD-701			T-42
STA. 4+08, LT		1	6	10	0.42						1				X			X															VD-701			T-42
STA. 4+48, RT		1	18	24	3.00						1					X		X															WI-8L - TYPE VII, VIII OR IX FLOURESCENT YELLOW BACKGROUND SHEETING	X		
STA. 4+50, RT		1	18	24	3.00						1					X		X															WI-8R - TYPE VII, VIII OR IX FLOURESCENT YELLOW BACKGROUND SHEETING	X		
STA. 5+30, RT		1	18	24	3.00						1					X		X															WI-8L - TYPE VII, VIII OR IX FLOURESCENT YELLOW BACKGROUND SHEETING	X		
STA. 5+32, RT		1	18	24	3.00						1					X		X															WI-8R - TYPE VII, VIII OR IX FLOURESCENT YELLOW BACKGROUND SHEETING	X		
STA. 5+78, LT	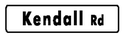	1	42	12	3.50						1					X		X															D3-1 (TWO-SIDED SIGN)	X	TSL 1	
STA. 5+99, RT		1	18	24	3.00						1					X		X															WI-8L - TYPE VII, VIII OR IX FLOURESCENT YELLOW BACKGROUND SHEETING	X		
STA. 7+00, LT		1 1	30 18	30 18	6.25 2.25						1					X		X															WI-1R - TYPE VII, VIII OR IX FLOURESCENT YELLOW BACKGROUND SHEETING WI3-1P - TYPE VII, VIII OR IX FLOURESCENT YELLOW BACKGROUND SHEETING	X X		
												FT	FT	FT	FT 14.0	FT 156.0	FT		EA	LB	LB	LB		LB	LB	LB	LB								
FINAL POST LENGTHS ARE TO BE DETERMINED IN THE FIELD. POST SIZES ARE COMPUTED BASED ON INFORMATION FURNISHED ON THE STANDARD SHEETS AND THE VTRANS "SIGN POST DESIGN GUIDELINE."		TOTALS			SF 45.34	SF	EA.	SF				FT			FT 170.0					LB			EA.	LB				EA.	EA.	LB					

Stantec

PROJECT NAME: WOODSTOCK
PROJECT NUMBER: BRF 0151(21)

FILE NAME: ...\drawing\z10c426tss.dgn
PROJECT LEADER: G. BOGUE
DESIGNED BY: E. ALLING
TRAFFIC SIGN SUMMARY SHEET - TSS 1

PLOT DATE: 9/2/2015
DRAWN BY: E. ALLING
CHECKED BY: I. MAYNARD
SHEET 20 OF 50