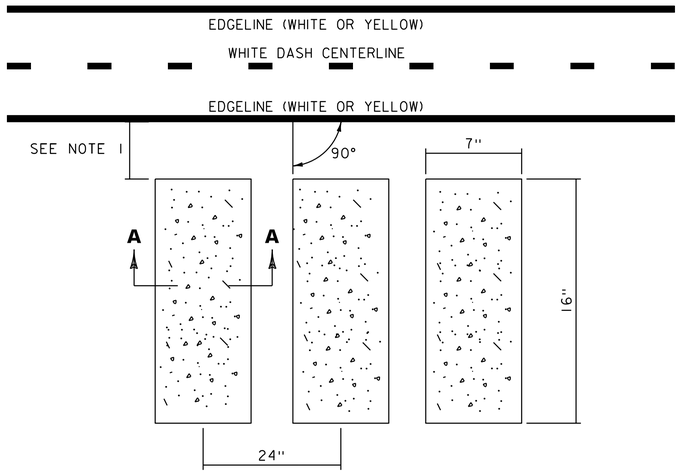

RUMBLE STRIP MILLING DETAIL

PLAN VIEW

NOTES:
1. MILL RUMBLE STRIPS 30 INCHES FROM EDGELINE FOR ALL SHOULDERS SIX FEET OR WIDER; MILL RUMBLE STRIPS SIX INCHES FROM EDGELINE FOR ALL SHOULDERS LESS THAN SIX FEET WIDE.

2. IN GUARDRAIL AREAS, STOP MILLED RUMBLE STRIPS WHEN THE SHOULDER NARROWS TO FOUR FEET WIDE.

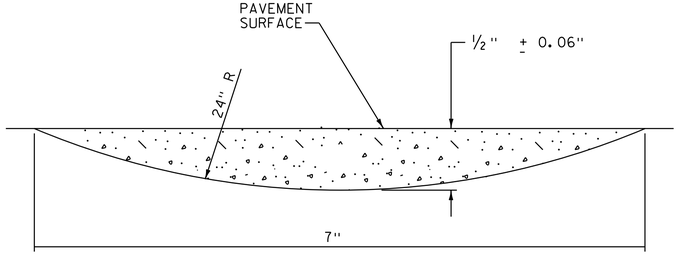

SECTION A–A

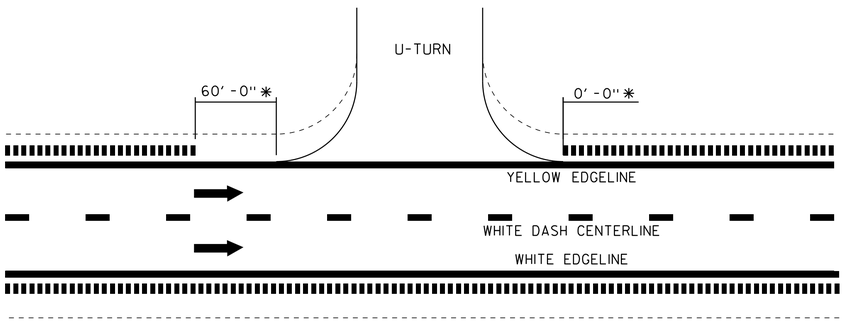

RUMBLE STRIP U-TURN DETAIL

* THE DIMENSIONS MAY VARY DEPENDING ON ACTUAL FIELD CONDITIONS, AND MAY BE MODIFIED AT THE ENGINEER'S DISCRETION.

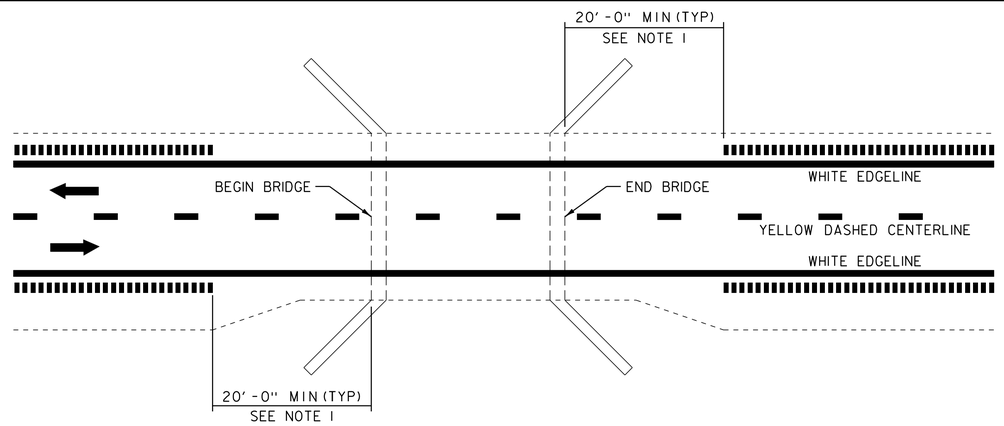

RUMBLE STRIP BRIDGE DETAIL

NOTES:
1. NO RUMBLE STRIPS SHALL BE MILLED WITHIN 20 FEET OF THE BEGIN AND END OF BRIDGE. DO NOT BEGIN RUMBLE STRIPS UNTIL THE SHOULDER IS AT LEAST FOUR FEET WIDE.

2. AT NO TIME SHALL THE RUMBLE STRIPS BE MILLED INTO ANY APPROACH SLAB.

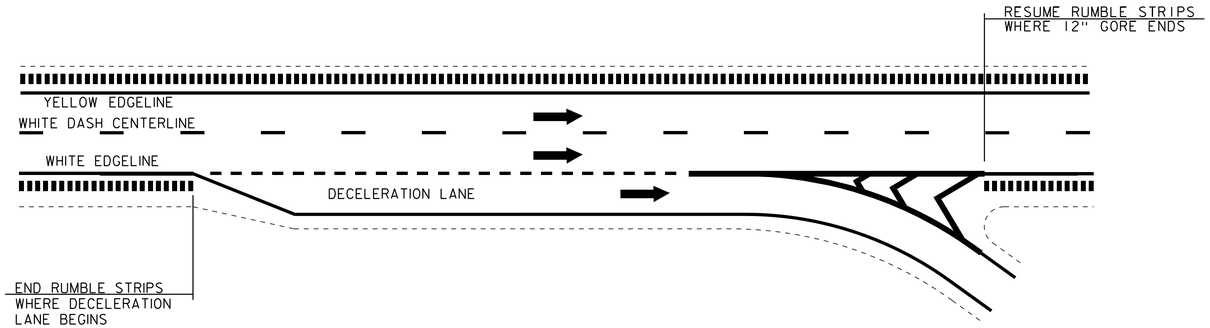

TYPICAL INTERCHANGE OFF RAMP

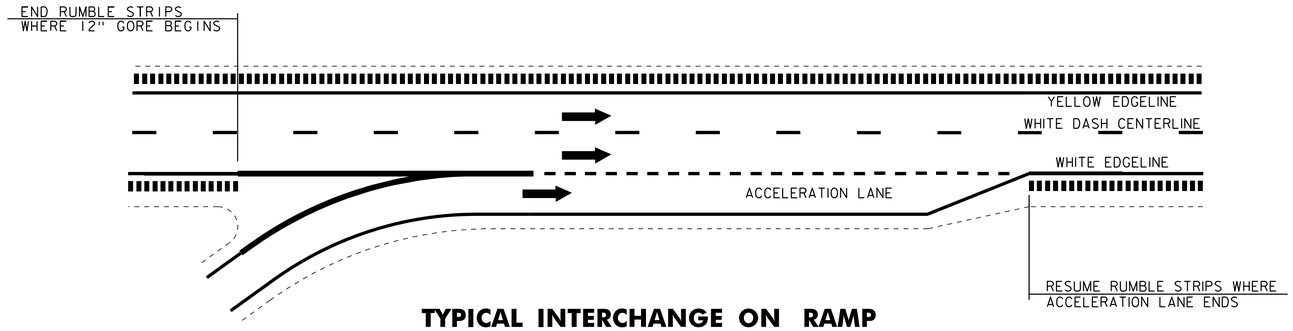

TYPICAL INTERCHANGE ON RAMP

LEGEND

- DIRECTION OF TRAFFIC FLOW
- MILLED RUMBLE STRIPS
- EDGE OF PAVEMENT

NOT TO SCALE

MILLED RUMBLE STRIPS DETAIL SHEET

PROJECT NAME: BENNINGTON-MANCHESTER
PROJECT NUMBER: NH SURF(29)

FILE NAME: 11b026.dgn
PROJECT LEADER: M. FOWLER
DESIGNED BY: PVT. MGT.
11b026–56.i

PLOT DATE: 22-AUG-2013 14:3
DRAWN BY: PVT. MGT.
CHECKED BY: PVT. MGT.
SHEET 56 OF 62