


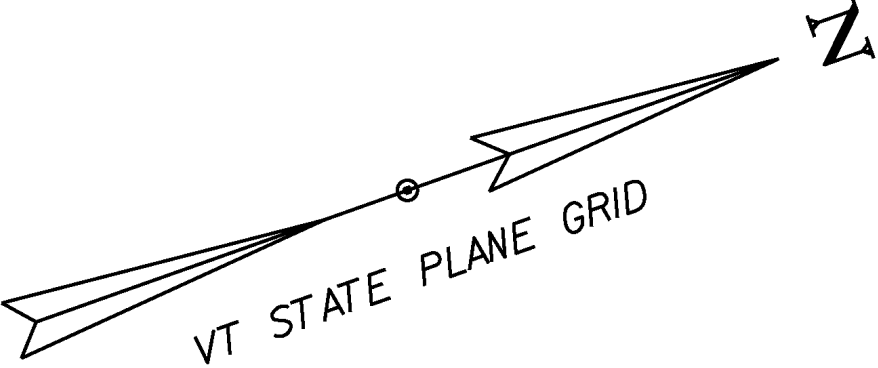


653.20 - TEMPORARY EROSION MATTING
RAMP A STA 213+00 RT TO RAMP A STA 217+25 RT



653.55 - PROJECT DEMARCATION FENCE
RAMP A STA 213+00 RT TO RAMP A STA 217+25 RT

AREA OF DISTURBANCE
CREST OF LEDGE: 9,160 SF = 0.210 ACRES
DITCH: 7,153 SF = 0.164 ACRES
ACCESS: 0 SF = 0 ACRES
SHEET TOTAL: 16,313 SF = 0.374 ACRES
PROJECT TOTAL: 86,811 SF = 1.993 ACRES

AREA OF SOLID ROCK EXCAVATION
SHEET TOTAL: 0 SF = 0 ACRES
PROJECT TOTAL: 27,864 SF = 0.639 ACRES

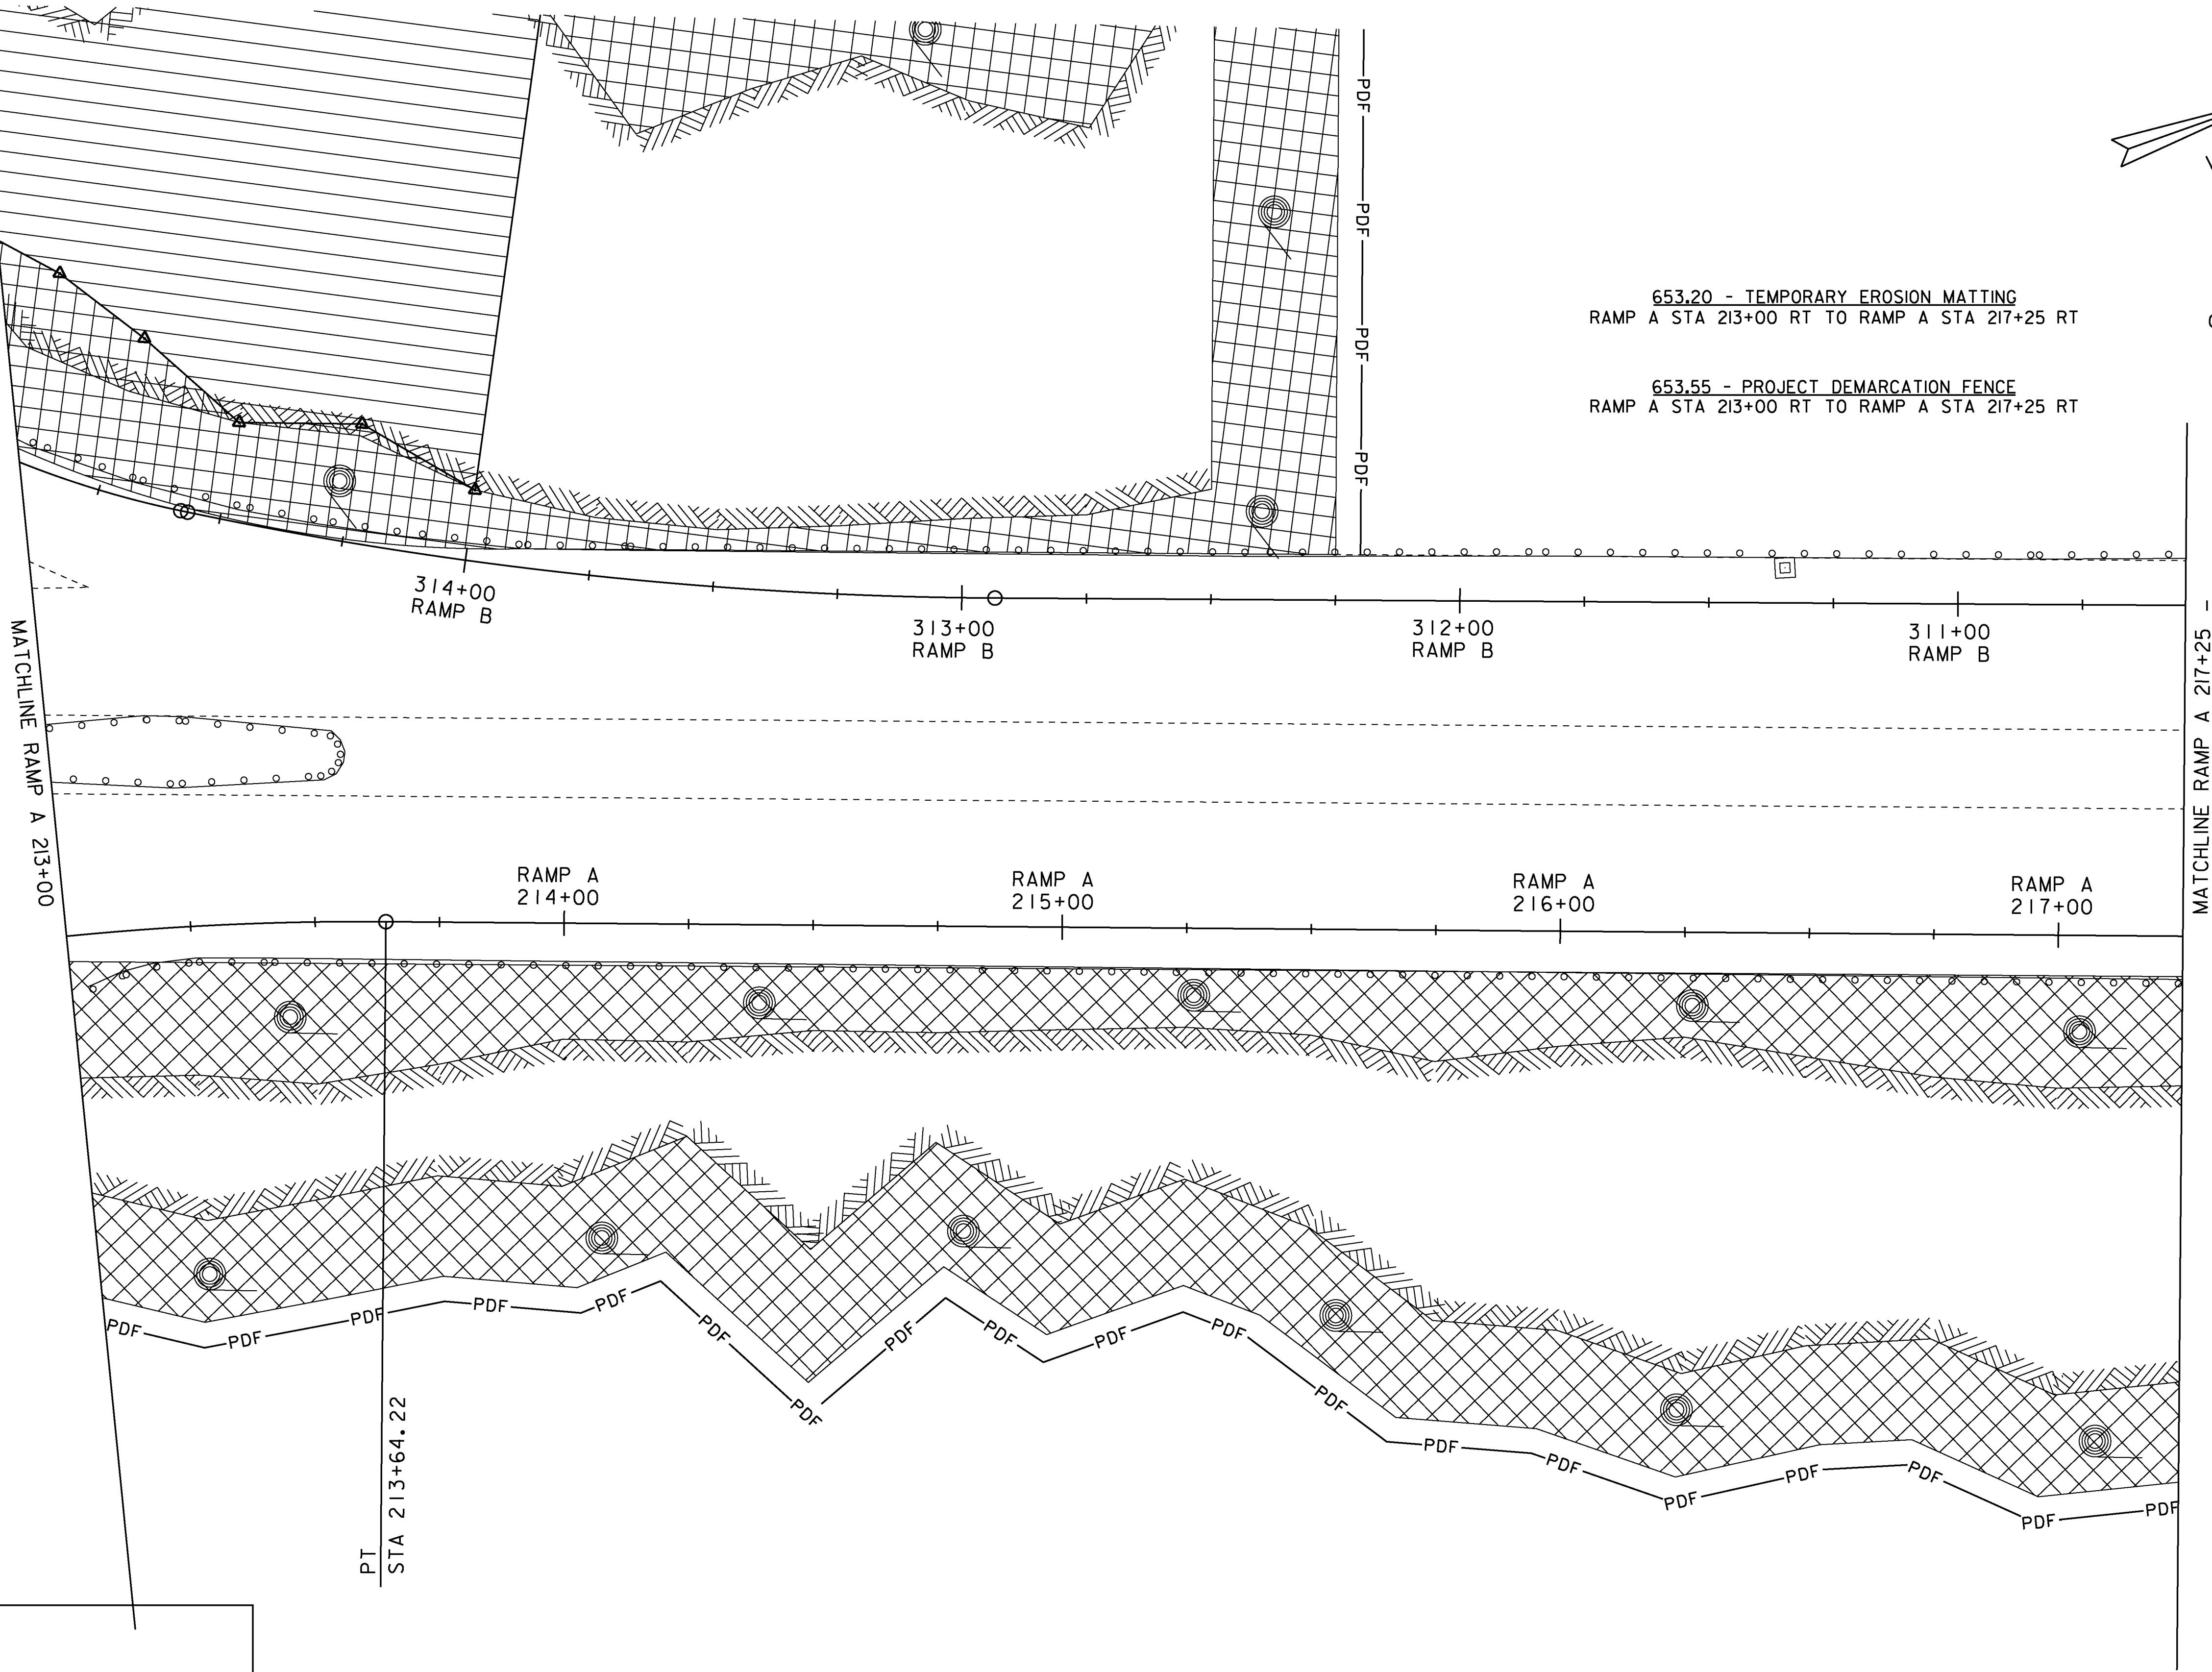

LEGEND

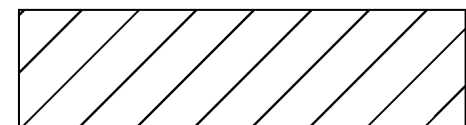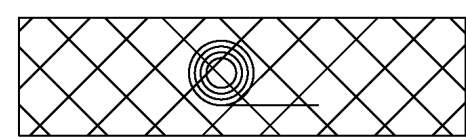-  SOLID ROCK EXCAVATION
-  EROSION MATTING/LIMITS OF DISTURBANCE
-  PROJECT DEMARCATION FENCE
-  DROP INLET PROTECTION

RAMP A LAYOUT SHEET 2



PROJECT NAME: MONTPELIER	
PROJECT NUMBER: NH 028-2(9)	
FILE NAME: d:\b066\Design\dib066bdr aenv.dgn	PLOT DATE: 24-MAY-2013
PROJECT LEADER: P. PELOQUIN	DRAWN BY: P. PELOQUIN
DESIGNED BY: P. PELOQUIN	CHECKED BY: A. BOMBARDIER
EPSC LAYOUT SHEET 3	SHEET 46 OF 62