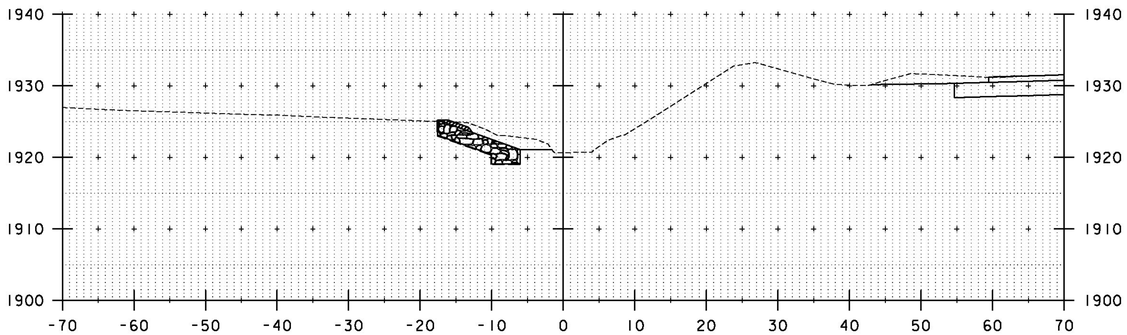

STA. 21+80 LT
END UNCLASSIFIED CHANNEL EXCAVATION
GEOTEXTILE UNDER STONE FILL
STONE FILL, TYPE II
GRUBBING MATERIAL
STA. 21+75
END SPECIAL PROVISION
(STONE FILL CULVERT LINING)

STA. 21+75 RT
END SPECIAL PROVISION (STONE FILL, CULVERT LINING)
UNCLASSIFIED CHANNEL EXCAVATION
GEOTEXTILE UNDER STONE FILL
STONE FILL, TYPE II
GRUBBING MATERIAL

21+80

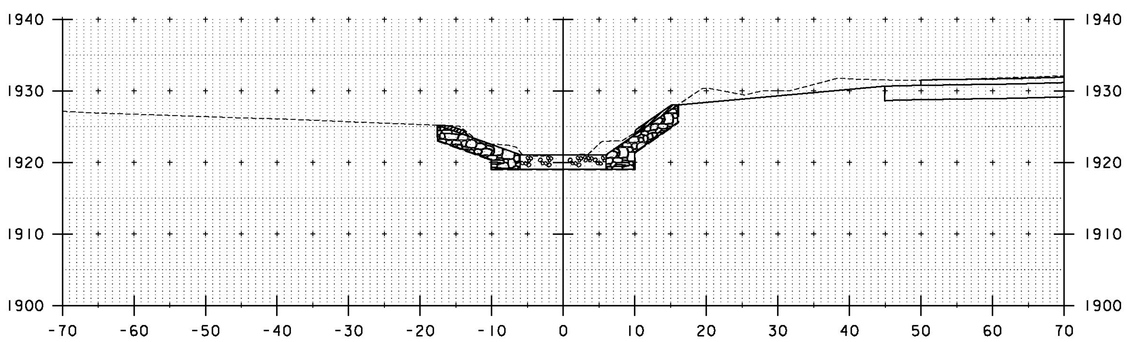

21+70

STA. 21+70 TO STA. 21+80

PROJECT NAME: WINHALL
PROJECT NUMBER: STP CULV(31)

FILE NAME: zllb268xs_br52.dgn
PROJECT LEADER: M. CHENETTE
DESIGNED BY: J. HUNGERFORD
CHANNEL CROSS SECTIONS - CXS3 - BR52

PLOT DATE: 9/25/2014
DRAWN BY: L. BUXTON
CHECKED BY: M. CHENETTE
SHEET 51 OF 60

0 10 20
SCALE

Stantec