STATE OF VERMONT
AGENCY OF TRANSPORTATION

TRAFFIC SIGN SUMMARY SHEET 08

MILEMARKER, STATION, OR SIGN NUMBER	SIGN LEGEND	SIGN DIMENSIONS EA	WIDTH (in)	HEIGHT (in)	NEW & SALVAGED SIGNS "A"	"B"	SALV SIGN	SALV TIS	EXIST POST RETAIN	SALVAGE	NEW SIGN POSTS NO. OF POSTS	FLANGED CHANNEL lb/ft 1.12	2.0	3.0	SQUARE STEEL (in) lb/ft 1.75	2.0	2.5	ANCHOR	SLEEVE	TUBULAR ALUMINUM Ø (in) lb/ft 3.0	4.0	4.0 MOD	TUBULAR STEEL Ø (in) FOUND-ATION	lb/ft 3.0	3.5	4.0	5.0	W-SHAPE STEEL FTG. SIZE 24"	30"	WEIGHT	POST SIZE	SIGN FRAME REQUIRED	REMARKS	SIGN DETAIL DETAIL IN SHSM * BOOK	DETAIL ON SHEET NUMBER	STD. SHEET NUMBER
VT ROUTE 108 ENOSBURG (CONT.)																																				
253+18, LT	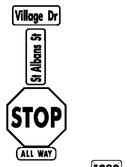	1	30	8	1.68						14.25																						D3-1		105	
		1	36	8	2.01						1						X	X														D3-1		105	
		1	36	36	9.00																											RI-1	X		
		1	18	6	0.75																											RI-3P	X		
		1	6	10	0.42																											VD-700			E-138
253+43, LT		1	24	12	2.00																											M3-1 (GREEN ON WHITE)			E-136B
		1	30	24	5.00																		14									(GREEN ON WHITE)			E-136B
		1	24	12	2.00																		1	X								M4-5 (GREEN ON WHITE)			E-136B
		1	30	24	5.00																											(GREEN ON WHITE)			E-136B
		1	21	15	2.19																											M6-1 (GREEN ON WHITE)			E-136B
253+59, RT		1	30	12	2.50						14					X		X														R3-9cP (RED ON WHITE)	X		
		1	24	24	4.00						1																					R8-3	X		
253+70, LT		1	24	8	1.34						14.25																					D3-1		105	
		1	30	30	6.25						1						X	X														RI-1	X		
		1	18	6	0.75																											RI-3P	X		
254+70, LT		1	30	12	2.50						14					X		X														R3-9dP (RED ON WHITE)	X		
		1	24	24	4.00						1																					R8-3	X		
* "SHSM"-STANDARD HIGHWAY SIGNS AND MARKINGS FINAL POST LENGTHS ARE TO BE DETERMINED IN THE FIELD. POST SIZES ARE COMPUTED BASED ON INFORMATION FURNISHED ON THE STANDARD SHEETS AND THE VTRANS "SIGN POST DESIGN GUIDELINE."												FT	FT	FT	FT	FT 26	FT 28		EA	LB	LB	LB		LB 102	LB	LB	LB								
	TOTALS		SF 51.39	SF	EA.	SF						FT				FT 54				LB			EA. 1		LB 102			EA.	EA.	LB					

TRAFFIC SIGN SUMMARY SHEET #8

PROJECT NAME: ENOSBURG-RICHFORD
PROJECT NUMBER: STP 2939(1)

FILE NAME: p11b312.dgn
PROJECT LEADER: J. LITTLE
DESIGNED BY: J. LITTLE
IPARM FILE: p11b312tss08.i

PLOT DATE: 3/19/2014
DRAWN BY: D. DRAPER
CHECKED BY: J. LITTLE
SHEET 80 OF 115