STATE OF VERMONT
AGENCY OF TRANSPORTATION

TRAFFIC SIGN SUMMARY SHEET 22

MILEMARKER, STATION, OR SIGN NUMBER	SIGN LEGEND	SIGN DIMENSIONS EA	WIDTH (in)	HEIGHT (in)	NEW & SALVAGED SIGNS "A"	"B"	SALV SIGN	SALV TIS	EXIST POST RETAIN	SALVAGE	NEW SIGN POSTS NO. OF POSTS	FLANGED CHANNEL lb/ft 1.12	2.0	3.0	SQUARE STEEL (in) lb/ft 1.75	2.0	2.5	ANCHOR	SLEEVE	TUBULAR ALUMINUM Ø (in) lb/ft 3.0	4.0	4.0 MOD	TUBULAR STEEL Ø (in) FOUND-ATION	lb/ft 3.0	3.5	4.0	5.0	W-SHAPE STEEL FTG. SIZE 24"	30"	WEIGHT	POST SIZE	SIGN FRAME REQUIRED	REMARKS	SIGN DETAIL DETAIL IN SHSM * BOOK	DETAIL ON SHEET NUMBER	STD. SHEET NUMBER
																				1.3	1.7	1.7		7.6	9.0	10.8	14.6									
SNTH 139 RICHFORD (CONT.)																																				
5+45, RT		1	30	30	6.25						4.75					X		X															WI1-2 (FLUORESCENT YELLOW-GREEN)	X		
		1	24	12	2.00						1																						WI6-7P (FLUORESCENT YELLOW-GREEN)	X		
5+64, LT		1	30	30	6.25						4.75					X		X															WI1-2 (FLUORESCENT YELLOW-GREEN)	X		
		1	24	12	2.00						1																						WI6-7P (FLUORESCENT YELLOW-GREEN)	X		
6+32, LT		1	21	15	2.19						14					X		X															M2-1 (GREEN ON WHITE)			E-136B
		1	30	24	5.00						1																						(GREEN ON WHITE)			E-136B
7+41, LT		1	30	30	6.25						4.75					X		X															WI1-2 (FLUORESCENT YELLOW-GREEN)	X		
		1	24	12	2.00						1																						WI6-7P (FLUORESCENT YELLOW-GREEN)	X		
7+42, RT		1	30	30	6.25						4.75					X		X															WI1-2 (FLUORESCENT YELLOW-GREEN)	X		
		1	24	12	2.00						1																						WI6-7P (FLUORESCENT YELLOW-GREEN)	X		
7+89, LT	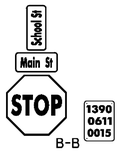	1	30	8	1.68						3.25						X	X															D3-1		106	
		1	24	8	1.34						1																						D3-1		105	
		1	30	30	6.25																												RI-1	X		
		1	6	10	0.42																												VD-700			E-138
											FT	FT	FT	FT	FT 72	FT 14		EA	LB	LB	LB		LB	LB	LB	LB									
	TOTALS				SF 49.88	SF	EA.	SF			FT				FT 86					LB			EA.	LB				EA.	EA.	LB					

* "SHSM"-STANDARD HIGHWAY SIGNS AND MARKINGS

FINAL POST LENGTHS ARE TO BE DETERMINED IN THE FIELD. POST SIZES ARE COMPUTED BASED ON INFORMATION FURNISHED ON THE STANDARD SHEETS AND THE VTRANS "SIGN POST DESIGN GUIDELINE."

TRAFFIC SIGN SUMMARY SHEET #22

PROJECT NAME: ENOSBURG-RICHFORD
PROJECT NUMBER: STP 2939(1)

FILE NAME: p11b312.dgn
PROJECT LEADER: J. LITTLE
DESIGNED BY: J. LITTLE
IPARM FILE: p11b312tss22.i

PLOT DATE: 3/19/2014
DRAWN BY: D. DRAPER
CHECKED BY: J. LITTLE
SHEET 94 OF 115