STATE OF VERMONT
AGENCY OF TRANSPORTATION

TRAFFIC SIGN SUMMARY SHEET 23

MILEMARKER, STATION, OR SIGN NUMBER	SIGN LEGEND	SIGN DIMENSIONS EA	WIDTH (in)	HEIGHT (in)	NEW & SALVAGED SIGNS "A"	"B"	SALV SIGN	SALV TIS	EXIST POST RETAIN	SALVAGE	NEW SIGN POSTS NO. OF POSTS	FLANGED CHANNEL lb/ft 1.12	2.0	3.0	SQUARE STEEL (in) lb/ft 1.75	2.0	2.5	ANCHOR	SLEEVE	TUBULAR ALUMINUM Ø (in) lb/ft 3.0	4.0	4.0 MOD	TUBULAR STEEL Ø (in) FOUND-ATION	lb/ft 3.0	3.5	4.0	5.0	W-SHAPE STEEL FTG. SIZE 24"	30"	WEIGHT	POST SIZE	SIGN FRAME REQUIRED	REMARKS	SIGN DETAIL DETAIL IN SHSM * BOOK	DETAIL ON SHEET NUMBER	STD. SHEET NUMBER
																				1.3	1.7	1.7		7.6	9.0	10.8	14.6									
SNTH 139 RICHFORD (CONT.)																																				
9+00, LT							1				2.25 1					X		X																		
10+75, LT	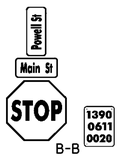	1 1 1 1	30 24 30 6	8 8 30 10	1.68 1.34 6.25 0.42						4.50 1						X	X															D3-1 D3-1 R1-1 VD-700	X	106 105 	 E-138
11+00, RT	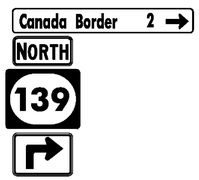	1 1 1 1	72 24 30 21	12 12 24 15	6.00 2.00 5.00 2.19						16 5.75 2						X	X															VD1-1a M3-1 (BLACK ON WHITE) M1-5 M5-1 (BLACK ON WHITE)	 X X X	108 	
11+38, LT		1 1	30 24	30 12	6.25 2.00						4.75 1					X		X	1													W11-2 (FLUORESCENT YELLOW-GREEN) SLEEVE TO BE INSTALLED IN EXISTING SIDEWALK PER VAOT STANDARD T-45 W16-7P (FLUORESCENT YELLOW-GREEN)	X X		
11+41, RT		1 1	30 24	30 12	6.25 2.00						4.75 1					X		X														W11-2 (FLUORESCENT YELLOW-GREEN) W16-7P (FLUORESCENT YELLOW-GREEN)	X X		
11+82, RT		1	12	18	1.50						2.25 1					X		X																	III	
TOTALS					SF 42.88	SF	EA. 1	SF				FT	FT	FT	FT	FT 85	FT 14		EA 1	LB	LB	LB	EA.	LB	LB	LB	LB	EA.	EA.	LB					

* "SHSM"-STANDARD HIGHWAY SIGNS AND MARKINGS

FINAL POST LENGTHS ARE TO BE DETERMINED IN THE FIELD. POST SIZES ARE COMPUTED BASED ON INFORMATION FURNISHED ON THE STANDARD SHEETS AND THE VTRANS "SIGN POST DESIGN GUIDELINE."

TRAFFIC SIGN SUMMARY SHEET #23

PROJECT NAME: ENOSBURG-RICHFORD
PROJECT NUMBER: STP 2939(1)

FILE NAME: p11b312.dgn
PROJECT LEADER: J. LITTLE
DESIGNED BY: J. LITTLE
IPARM FILE: p11b312tss23.i

PLOT DATE: 3/19/2014
DRAWN BY: D. DRAPER
CHECKED BY: J. LITTLE
SHEET 95 OF 115