STATE OF VERMONT
AGENCY OF TRANSPORTATION

TRAFFIC SIGN SUMMARY SHEET 1

MILE MARKER, STATION OR SIGN NUMBER		SIGN DIMENSIONS			NEW & SALVAGED SIGNS				EXIST POST		NEW SIGN POSTS																					REMARKS	SIGN DETAIL		
											NO. OF	FLANGED CHANNEL			SQUARE STEEL (in)					TUBULAR ALUMINUM Ø (IN)				TUBULAR STEEL Ø (IN)				W-SHAPE STEEL								
															1.75	2.00	2.50			3.00	4.00	4.0 MOD		3.00	3.50	4.00	5.00	FTG. SIZE							
		EACH	WIDTH (in)	HEIGHT (in)	"A"	"B"	SALV SIGN	SALV TIS	RETAIN	SALVAGE	POST	(LB / FT)			(LB / FT)			ANCHOR	SLEEVE	(LB / FT)			FOUND-ATION	(LB / FT)				24"	30"	WEIGHT	POST SIZE	SIGN FRAME REQUIRED	SHSM = FHWA STANDARD HIGHWAY SIGNS AND MARKINGS BOOK	DETAIL IN SHSM	DETAIL ON SHEET NUMBER	STANDARD SHEET NUMBER
												1.12	2.00	3.00	1.88	2.42	3.35			1.30	1.70	1.70		7.60	9.00	10.80	14.60								
OPTION ITEMS																																			
MM 0.086 RT BROOKFIELD		1	24	12	2.00						1					15		X														M3-2 --- GREEN ON WHITE. REMOVE EXISTING SIGN AT MM 0.086 RT AND REPLACE IN EXISTING LOCATION	SHSM		
		1	24	24	4.00																												M1-5 --- REMOVE EXISTING SIGN AT MM 0.086 RT AND REPLACE IN EXISTING LOCATION			E-136B
MM 0.086 LT BROOKFIELD		1	72	12	6.00				2																								VD1-1A --- REMOVE EXISTING SIGN AT MM 0.086 LT AND REPLACE IN EXISTING LOCATION			T-93
	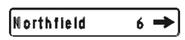	1	72	12	6.00																												VD1-1A --- REMOVE EXISTING SIGN AT MM 0.086 LT AND REPLACE IN EXISTING LOCATION			T-93
	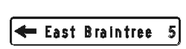	1	72	12	6.00																												VD1-1A --- REMOVE EXISTING SIGN AT MM 0.086 LT AND REPLACE IN EXISTING LOCATION			T-93
	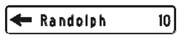	1	72	12	6.00																												VD1-1A --- REMOVE EXISTING SIGN AT MM 0.086 LT AND REPLACE IN EXISTING LOCATION			T-93
MM 0.125 LT BROOKFIELD		1	30	30	6.25						1					15		X															W3-1 --- REMOVE EXISTING SIGN AT MM 0.125 LT AND REPLACE IN EXISTING LOCATION	SHSM		
MM 0.160 LT BROOKFIELD		1 1	21 24	15 12	2.19 2.00						1					15		X														#1A	M2-1 --- REMOVE EXISTING SIGN AT MM 0.160 LT AND REPLACE IN EXISTING LOCATION M4-6 --- REMOVE EXISTING SIGN AT MM 0.086 RT AND REPLACE 390 FEET EAST OF EXISTING LOCATION AT MM 0.160 LT	SHSM SHSM		
		1 1	24 24	24 24	4.00 4.00																												M1-5 --- REMOVE EXISTING SIGN AT MM 0.160 LT AND REPLACE IN EXISTING LOCATION M1-5 --- REMOVE EXISTING SIGN AT MM 0.086 RT AND REPLACE 390 FEET EAST OF EXISTING LOCATION AT MM 0.160 LT			E-136B E-136B
MM 0.200 LT BROOKFIELD		1	6	10	0.42						1				8			X															VD-700 INSTALL SIGN NEW AT MM 0.200 LT			T-44
															FT 8	FT 45	FT 0		EA					LB	LB	LB	LB								
	TOTALS				SF 48.86	SF	EA. 0	SF				FT			FT 53					LB			EA.	LB				EA.	EA.	LB						

FINAL POST LENGTHS ARE TO BE DETERMINED IN THE FIELD. POST SIZES ARE COMPUTED BASED ON INFORMATION FURNISHED ON THE STANDARD SHEETS AND THE VTRANS "SIGN POST DESIGN GUIDELINE."

PROJECT NAME: BROOKFIELD
PROJECT NUMBER: STP 2960(I)

FILE NAME: zl5v023tsss.dgn
PROJECT LEADER: C. LATHROP
DESIGNED BY: S. SOLLA
TRAFFIC SIGN SUMMARY SHEET 1

PLOT DATE: 4/26/2016
DRAWN BY: O. DALMER
CHECKED BY: C. LATHROP
SHEET 181 OF 202