GUIDE SIGN DETAILS

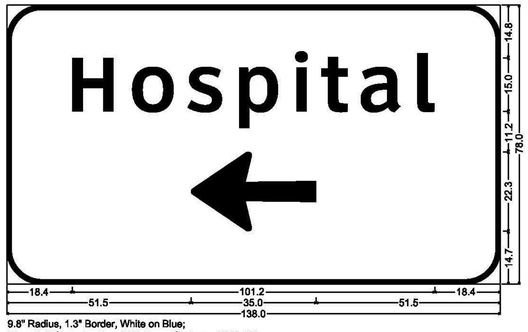

9.8" Radius, 1.3" Border, White on Blue;
"Hospital" ClearviewHwy-5-W; Arrow Custom - 35.0" 180;

GS–1

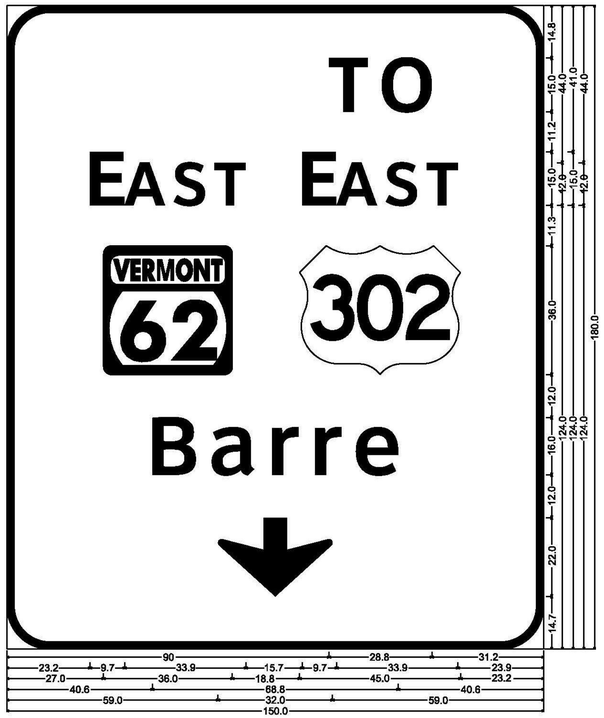

12.0" Radius, 2.0" Border, White on Green;
"TO" ClearviewHwy-5-W; "EAST" ClearviewHwy-5-W; "EAST" ClearviewHwy-5-W; "Barre" ClearviewHwy-5-W;
Down Arrow 22.0" 270 degree;

GS–2

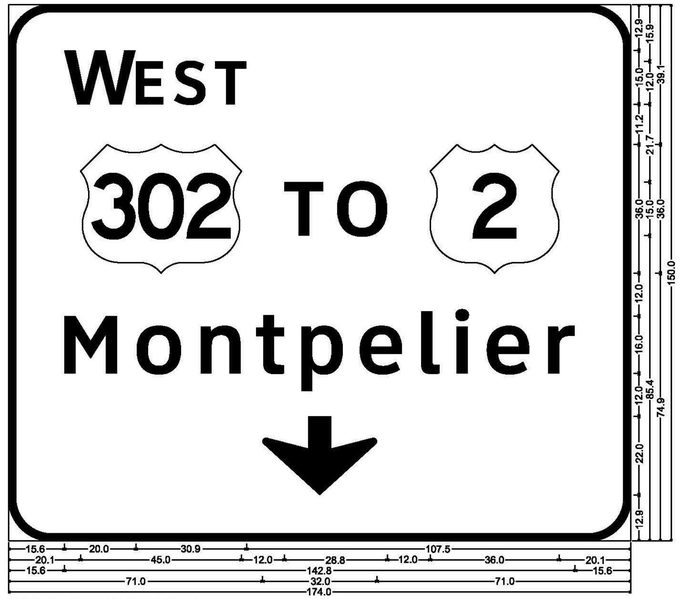

12.0" Radius, 2.0" Border, White on Green;
"WEST" ClearviewHwy-5-W; "TO" ClearviewHwy-5-W; "Montpelier" ClearviewHwy-5-W; Down Arrow 22.0" 270;

GS–3

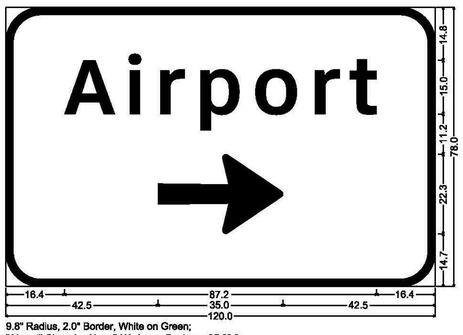

9.8" Radius, 2.0" Border, White on Green;
"Airport" ClearviewHwy-5-W; Arrow Custom - 35.0" 0;

GS–4

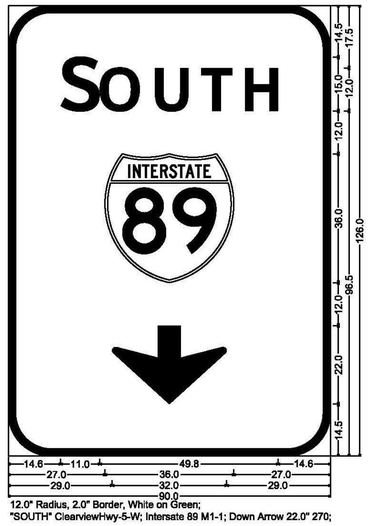

12.0" Radius, 2.0" Border, White on Green;
"SOUTH" ClearviewHwy-5-W; Interstate 89 M1-1; Down Arrow 22.0" 270;

GS–5

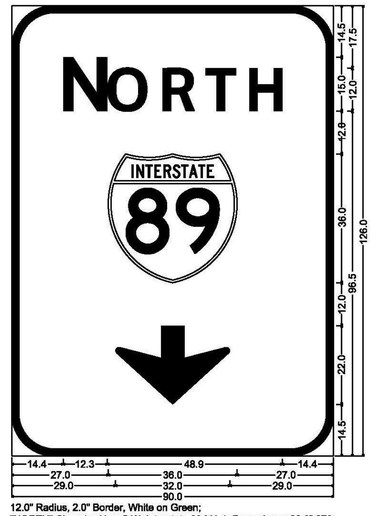

12.0" Radius, 2.0" Border, White on Green;
"NORTH" ClearviewHwy-5-W; Interstate 89 M1-1; Down Arrow 22.0" 270;

GS–6

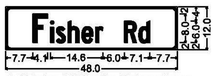

1.5" Radius, 0.5" Border, White on Green;
"Fisher Rd" C 2K;

D3–1
DOUBLE SIDED

1.5" Radius, 0.5" Border, White on Green;
Standard Arrow Custom 7.4" X 5.4" 90; "Berlin Cor." C 2K;

VD1–1

1.5" Radius, 0.5" Border, White on Green;
"Airport Rd" C 2K;

D3–1
DOUBLE SIDED

PROJECT NAME: BERLIN	
PROJECT NUMBER: STPG SGNL(40)	
FILE NAME: t11b358frm.dgn	PLOT DATE: 10/20/2014
PROJECT LEADER: P. COBURN	DRAWN BY: T. SISSON
DESIGNED BY: T. SISSON	CHECKED BY: M. LACROIX
GUIDE SIGN DETAIL SHEET	SHEET 70 OF 123