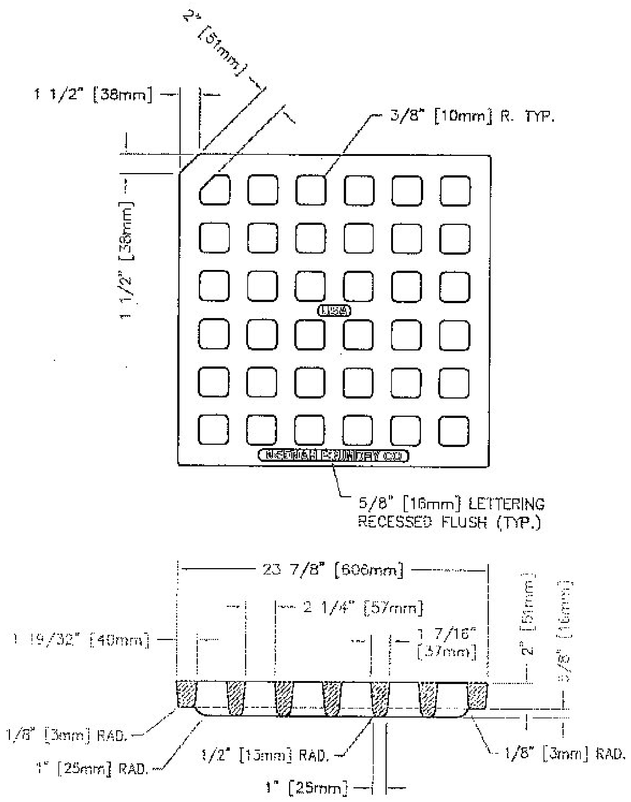

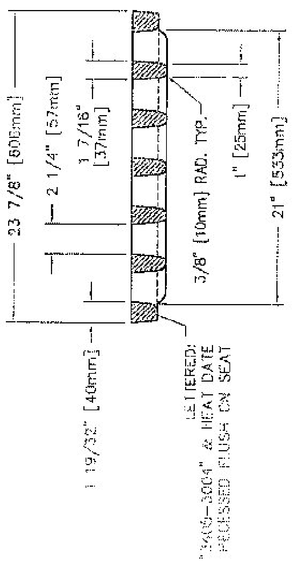

NOTE: ALL DIMENSIONS SHOWN ARE IN ENGLISH AND [METRIC].
MATERIAL: CAST GRAY IRON ASTM A-48, CLASS 35B
FREE OPEN AREA: 1.2 SQ. FT.
FINISH: NO PAINT
WEIGHT: APPROX. 201#

DR. E. REMME	SCALE 1/8"=1"	TITLE: R-3405-A TYPE "A" GRATE	
CH.			
APP.	DIM CHK.	NEENAH FOUNDRY COMPANY NEENAH WISCONSIN 54956	NF-34053004 B
DATE 11-29-99			

DATE	REVISION	SHT. INT.
12-10-99	ADDED LETTERING	

CAD DWG. REF: 34053004.DWG- 2