16425000— 5 B8

* Cover to read "DRAIN"

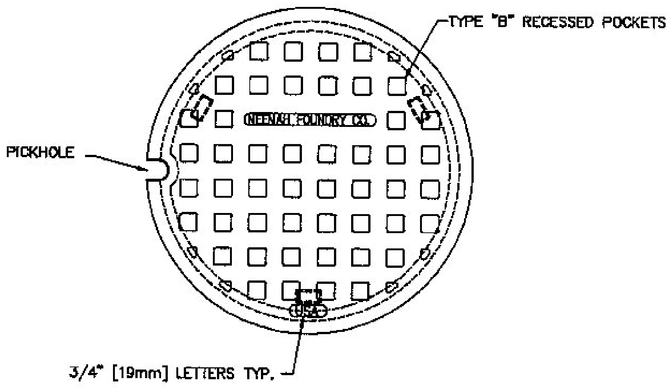

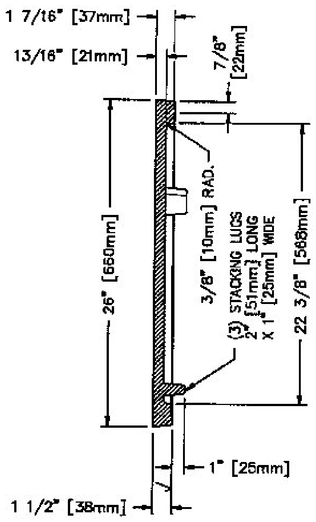

NOTE: ALL DIMENSIONS SHOWN ARE IN ENGLISH AND [METRIC].
MATERIAL: CAST GRAY IRON ASTM A-48, CLASS 35B
FINISH: NO PAINT
WEIGHT: 122#

4	08-09-2002	CORRECTED LID DRAW PER PATTERN CHECK	SLR
3	08-01-2002	CORRECTED LID CORE PER PATTERN CHECK	SLR
2	9-20-00	ADDED WEIGHT TO MAKE LID 122#	SLR
1	9-08-00	CORRECTED WEIGHT	SLR
	DATE	REVISION	INT

DR. CSK
CK.
APP.
DATE 01-18-95
SCALE 1/8"=1"
DW CHG.
TITLE: R-1642 TYPE "B" PLATEN LID
NEENAH FOUNDRY COMPANY NEENAH WISCONSIN 54956
NF-16425000 B

CAD DWG. REF: 16425000.DWG— 5

PDF created with pdfFactory trial version www.pdffactory.com