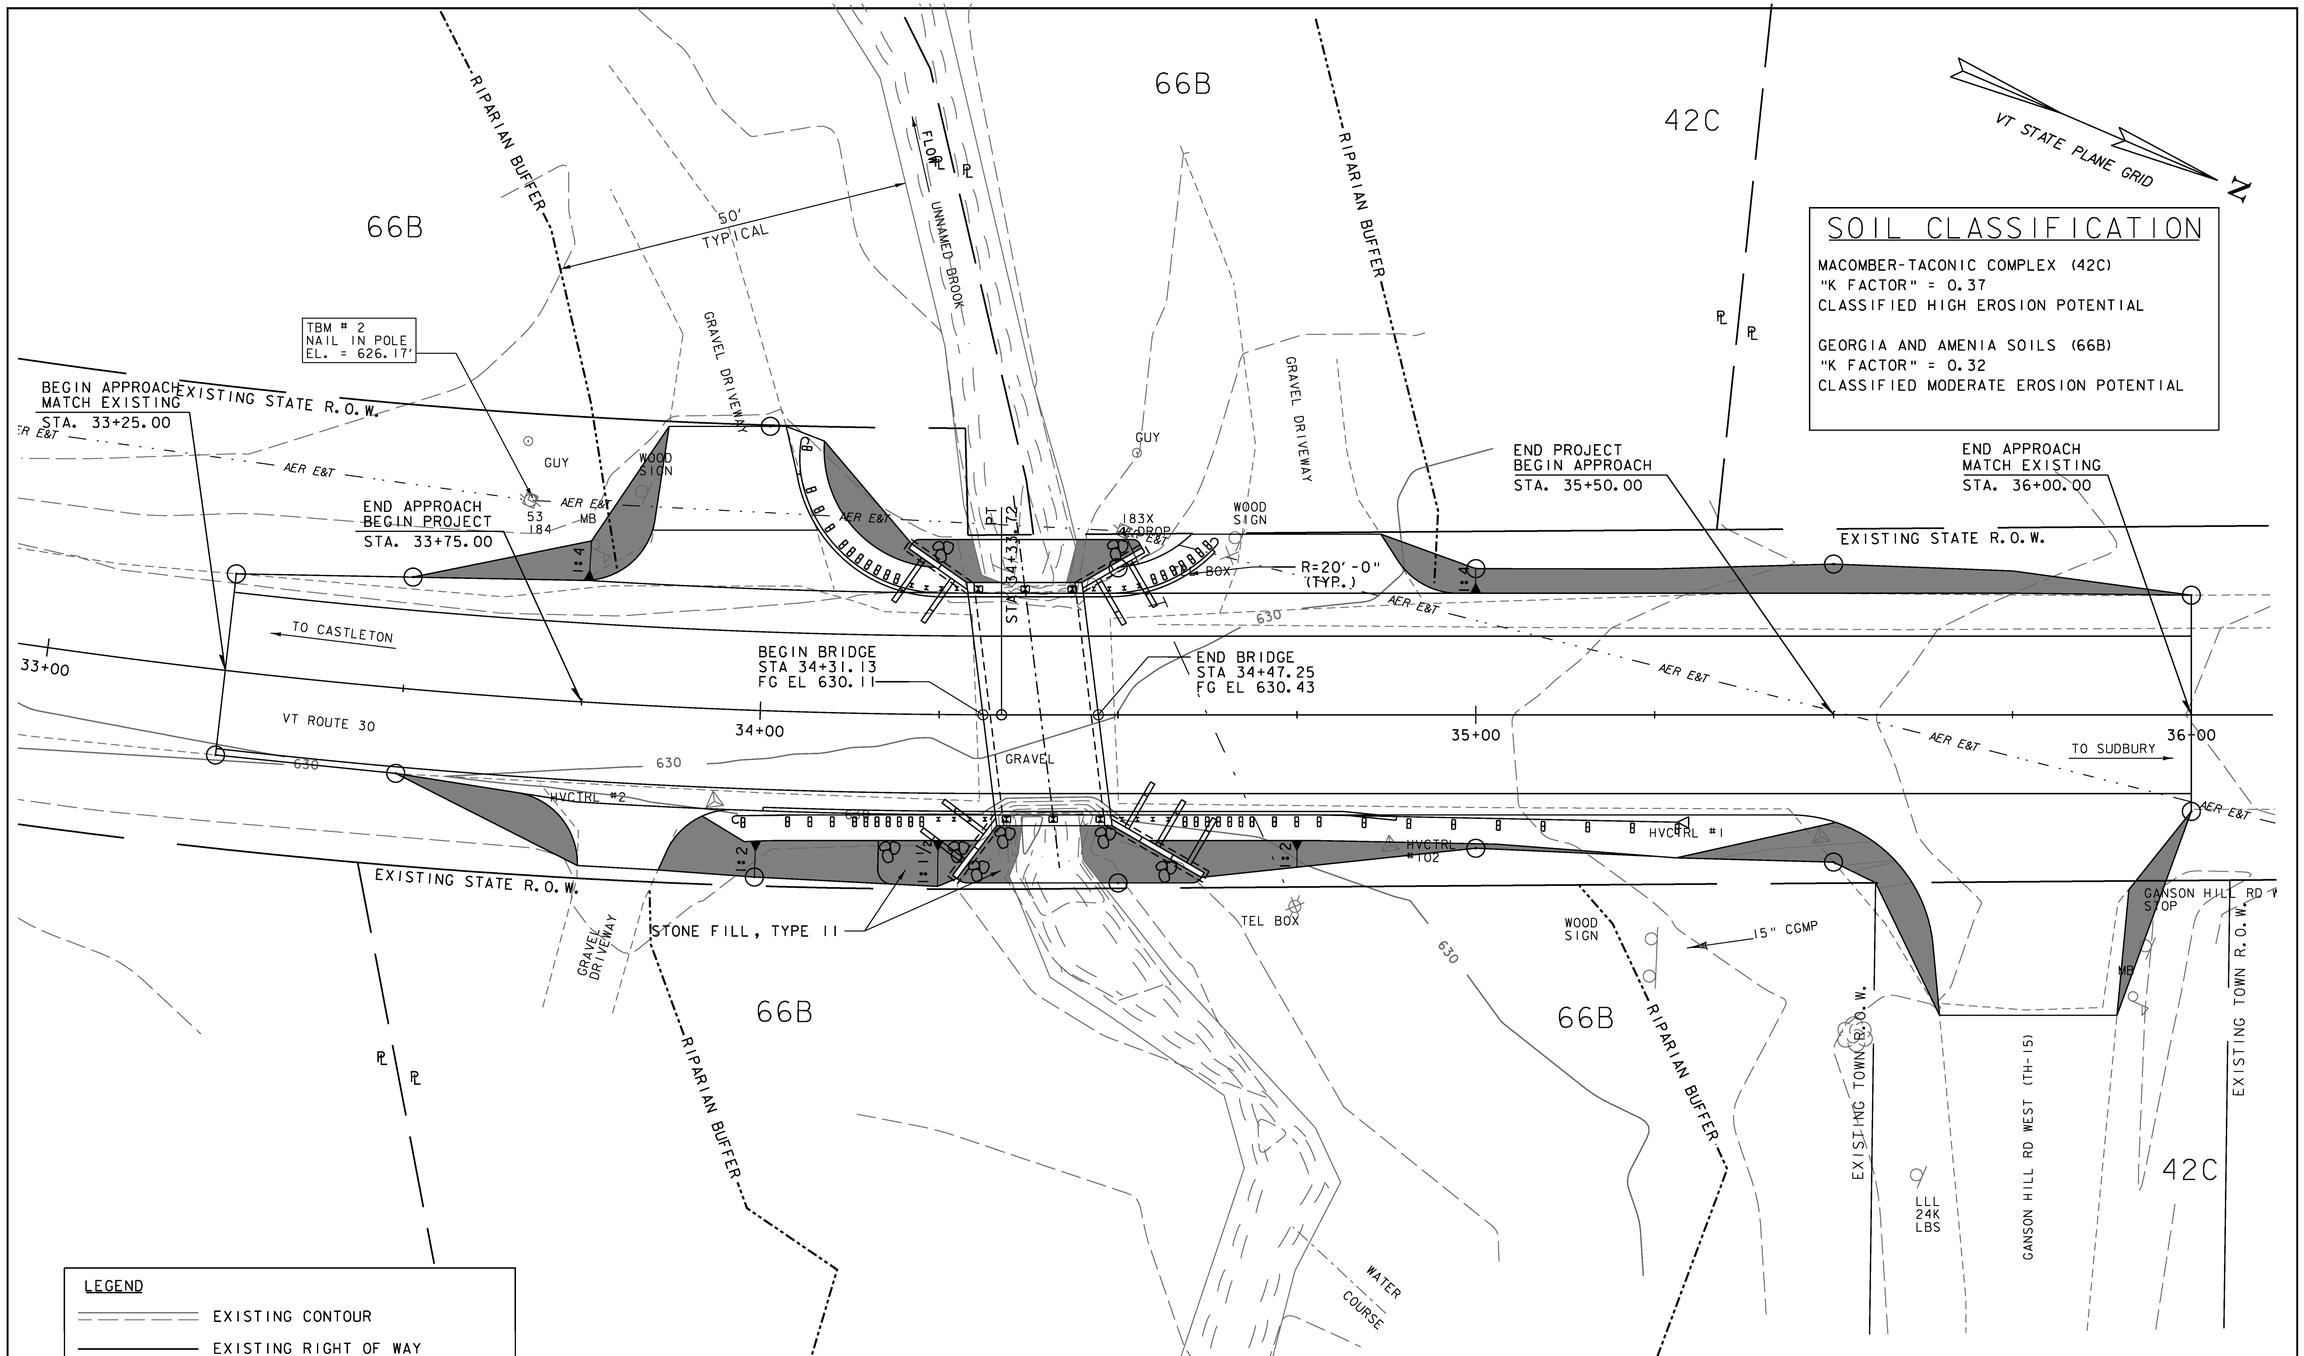

SOIL CLASSIFICATION

MACOMBER-TACONIC COMPLEX (42C)
"K FACTOR" = 0.37
CLASSIFIED HIGH EROSION POTENTIAL

GEORGIA AND AMENIA SOILS (66B)
"K FACTOR" = 0.32
CLASSIFIED MODERATE EROSION POTENTIAL

LEGEND

- EXISTING CONTOUR
- EXISTING RIGHT OF WAY
- AER E&T — AERIAL ELECTRICAL & TELEPHONE
- LIMITS OF SOIL DISTURBANCE
- DISTURBED AREAS REQUIRING RE-VEGETATION

NOTE:

EXISTING SURVEY FEATURES AND EXISTING CONTOURS ARE BASED ON SURVEY CONDUCTED IN DECEMBER 2011. THE ORIGINAL 1957 4'x8' CULVERT HAS SINCE BEEN REPLACED WITH TWO (2) 48" DIAMETER HDPE CULVERTS AND THE SLOPES REGRADED.

Vanasse Hangen Brustlin, Inc.

PROJECT NAME: HUBBARDTON	
PROJECT NUMBER: ER STP 0161(27)	
FILE NAME: z11c290ero.dgn	PLOT DATE: 7/16/2012
PROJECT LEADER: M.A. COLGAN	DRAWN BY: C.L. CILLEY
DESIGNED BY: S.G. FARNSWORTH	CHECKED BY: S.G. FARNSWORTH
EPSC FINAL CONDITIONS SITE PLAN	SHEET 54 OF 70

VHB 57478.02