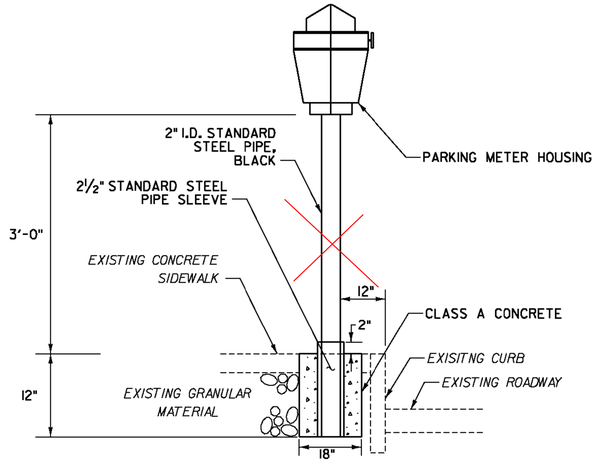

PARKING METER POST INSTALLATION DETAIL
(SEE LAYOUT SHEETS FOR LOCATIONS)

NOTE:

SEE NOTE 19 ON SHEET 4 AND SECTION 900 OF THE SPECIAL PROVISIONS FOR ADDITIONAL INFORMATION AND REQUIREMENTS RELATED TO PARKING METER WORK FOR THIS PROJECT.

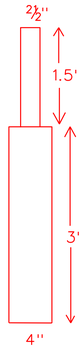

REVISED PARKING METER POSTS DETAIL

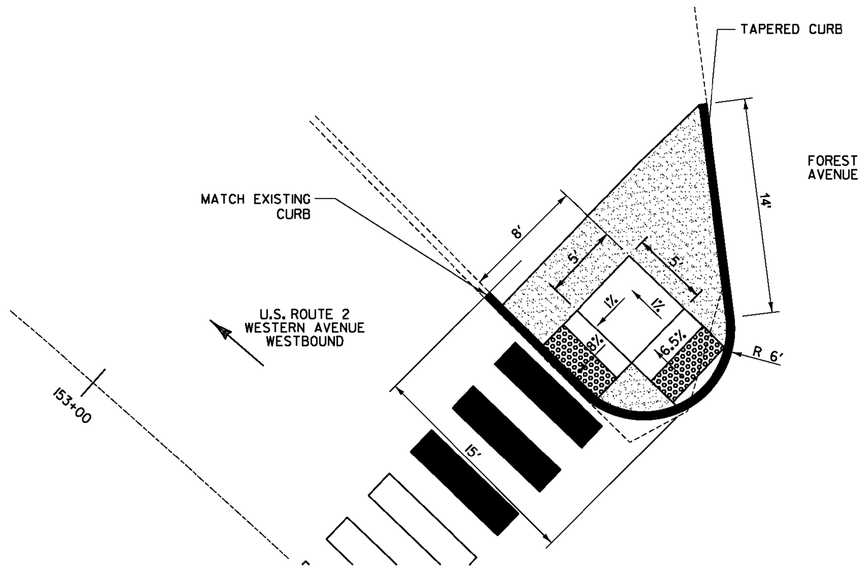

WESTERN /FORREST AVENUE SIDEWALK AND CURB LAYOUT DETAIL
ST. JOHNSBURY U.S. ROUTE 2 STA. 153+23, LT

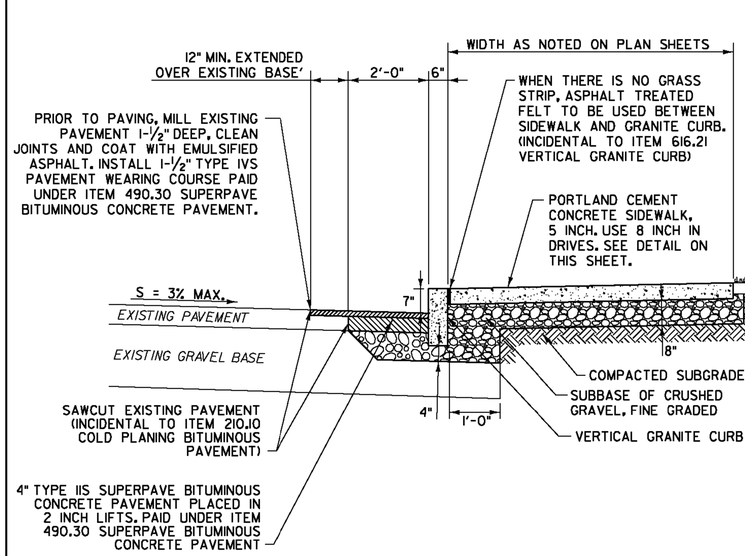

NOTES:

1. THE CONTRACTOR SHALL APPLY EMULSIFIED ASPHALT TO THE FULL WIDTH OF THE BASE COURSE/EXISTING PAVEMENT BEFORE PLACING THE TYPE IIIS PAVEMENT OVERLAY. EMULSIFIED ASPHALT SHALL BE PLACED ON THE FACE OF THE CURB WHERE IT WILL BE IN CONTACT WITH THE PAVEMENT. (SEE NOTE 5 ON SHEET 4).
2. IF THE SUBBASE MATERIAL UNDER THE EXISTING SIDEWALKS, ROADS AND DRIVEWAYS IS DEEMED SUITABLE BY THE RESIDENT ENGINEER, THE CONTRACTOR SHALL RETAIN THIS MATERIAL AND SHALL PLACE NEW SUBBASE MATERIAL ON TOP AS NEEDED FOR FINAL GRADING.
3. FOR CONSTRUCTING RADII USE RADIUS CURB.

WESTERN AVENUE SIDEWALK SECTION
ST. JOHNSBURY U.S. ROUTE 2
STA. 153+23, LT
STA. 160+46 TO 160+73, RT
STA. 160+95 TO 161+91, RT

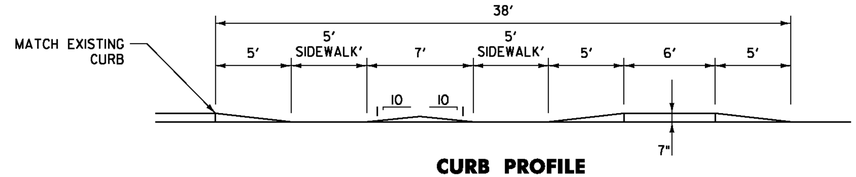

CURB PROFILE

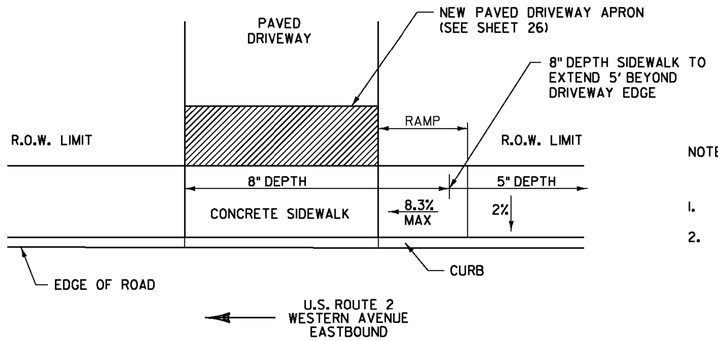

NOTES:

1. 8" DEPTH SIDEWALK EXTENDS 5' BEYOND BOTH SIDES OF THE DRIVEWAY.
2. RAMP LENGTH IS DETERMINED BY EXISTING AND/OR PROPOSED CURB REVEAL.

SIDEWALK TRANSITION DETAIL AT DRIVES
ST. JOHNSBURY U.S. ROUTE 2 STA. 162+11, RT

NOT TO SCALE

Stantec

MISCELLANEOUS DETAIL SHEET #5

PROJECT NAME: ST JOHNSBURY - LYNDON
PROJECT NUMBER: STP 2936(I)

FILE NAME: pllc308.dgn
PROJECT LEADER: G. EDWARDS
DESIGNED BY: D. DRAPER
PLOT DATE: 5/5/2014
DRAWN BY: D. DRAPER
CHECKED BY: J. LITTLE
SHEET 58 OF 250