STATE OF VERMONT
AGENCY OF TRANSPORTATION

TRAFFIC SIGN SUMMARY SHEET 18

MILEMARKER, STATION, OR SIGN NUMBER	SIGN LEGEND	SIGN DIMENSIONS EA	SIGN DIMENSIONS WIDTH (in)	SIGN DIMENSIONS HEIGHT (in)	NEW & SALVAGED SIGNS "A"	NEW & SALVAGED SIGNS "B"	NEW & SALVAGED SIGNS SALV SIGN	NEW & SALVAGED SIGNS SALV TIS	EXIST POST RETAIN	EXIST POST SALVAGE	NO. OF POSTS	FLANGED CHANNEL lb/ft 1.12	FLANGED CHANNEL lb/ft 2.0	FLANGED CHANNEL lb/ft 3.0	SQUARE STEEL (in) lb/ft 1.75 (1.88)	SQUARE STEEL (in) lb/ft 2.0 (2.42)	SQUARE STEEL (in) lb/ft 2.5 (3.35)	ANCHOR	SLEEVE	TUBULAR ALUMINUM Ø (in) lb/ft 3.0 (1.3)	TUBULAR ALUMINUM Ø (in) lb/ft 4.0 (1.7)	TUBULAR ALUMINUM Ø (in) lb/ft 4.0 MOD (1.7)	FOUND-ATION	TUBULAR STEEL Ø (in) lb/ft 3.0 (7.6)	TUBULAR STEEL Ø (in) lb/ft 3.5 (9.0)	TUBULAR STEEL Ø (in) lb/ft 4.0 (10.8)	TUBULAR STEEL Ø (in) lb/ft 5.0 (14.6)	W-SHAPE STEEL FTG. SIZE 24"	W-SHAPE STEEL FTG. SIZE 30"	W-SHAPE STEEL WEIGHT	W-SHAPE STEEL POST SIZE	SIGN FRAME REQUIRED	REMARKS	SIGN DETAIL DETAIL IN SHSM * BOOK	SIGN DETAIL DETAIL ON SHEET NUMBER	SIGN DETAIL STD. SHEET NUMBER
ST. JOHNSBURY U.S. ROUTE 2 (CONT.)																																				
205+82, RT							1				1					X		X															MOUNT SALVAGED SIGN ON NEW POST			
206+29, RT		1 1	30 24	30 12	6.25 2.00						1					X		X															W11-2 (FLUORESCENT YELLOW-GREEN) W16-7P (FLUORESCENT YELLOW-GREEN)	X X		
206+33, LT		1 1 1 1	24 36 30 6	8 8 30 10	1.34 2.01 6.25 0.42						1					X		X															D3-1 D3-1 R1-1 VD-700	 X 	229 229 	 E-138
206+34, LT		1 1	30 24	30 12	6.25 2.00						1					X		X															W11-2 (FLUORESCENT YELLOW-GREEN) W16-7P (FLUORESCENT YELLOW-GREEN)	X X		
207+23, RT	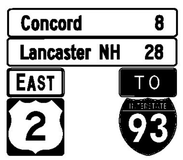	1 1 1 1 1 1	72 72 24 24 24 24	12 12 12 12 24 24	6.00 6.00 2.00 2.00 4.00 4.00						2						X	X															VD2-1 VD2-1 M3-2 (BLACK ON WHITE) M4-5 (WHITE ON BLUE) M1-4 M1-1	 X X X X	234 234 	
207+67, LT							1				1					X		X															MOUNT SALVAGED SIGN ON NEW POST			
												FT	FT	FT	FT	FT 68	FT 30		EA	LB	LB	LB		LB	LB	LB	LB								
				TOTALS	SF 50.52	SF	EA. 2	SF				FT			FT 98					LB			EA.	LB				EA.	EA.	LB					

* "SHSM"-STANDARD HIGHWAY SIGNS AND MARKINGS

FINAL POST LENGTHS ARE TO BE DETERMINED IN THE FIELD. POST SIZES ARE COMPUTED BASED ON INFORMATION FURNISHED ON THE STANDARD SHEETS AND THE VTRANS "SIGN POST DESIGN GUIDELINE."

TRAFFIC SIGN SUMMARY SHEET #18

PROJECT NAME: ST JOHNSBURY - LYNDON
PROJECT NUMBER: STP 2936(1)

FILE NAME: pllc308.dgn
PROJECT LEADER: G. EDWARDS
DESIGNED BY: D. DRAPER

PLOT DATE: 5/5/2014
DRAWN BY: D. DRAPER
CHECKED BY: J. LITTLE
SHEET 159 OF 250