STATE OF VERMONT
AGENCY OF TRANSPORTATION

TRAFFIC SIGN SUMMARY SHEET 22

MILEMARKER, STATION, OR SIGN NUMBER	SIGN LEGEND	SIGN DIMENSIONS EA	WIDTH (In)	HEIGHT (In)	NEW & SALVAGED SIGNS "A"	"B"	SALV SIGN	SALV TIS	EXIST POST RETAIN	EXIST POST SALVAGE	NEW SIGN POSTS NO. OF POSTS	FLANGED CHANNEL lb/ft 1.12	2.0	3.0	SQUARE STEEL (In) 1.75 lb/ft 1.88	2.0 lb/ft 2.42	2.5 lb/ft 3.35	ANCHOR	SLEEVE	TUBULAR ALUMINUM Ø (In) 3.0 lb/ft 1.3	4.0 lb/ft 1.7	4.0 MOD lb/ft 1.7	TUBULAR STEEL Ø (In) FOUND-ATION	3.0 lb/ft 7.6	3.5 lb/ft 9.0	4.0 lb/ft 10.8	5.0 lb/ft 14.6	W-SHAPE STEEL FTG. SIZE 24"	30"	WEIGHT	POST SIZE	SIGN FRAME REQUIRED	REMARKS	SIGN DETAIL DETAIL IN SHSM * BOOK	DETAIL ON SHEET NUMBER	STD. SHEET NUMBER
ST. JOHNSBURY U.S. ROUTE 2 (CONT.)																																				
221+80, RT	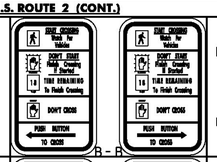	1	9	15	0.94																													RIO-3e MOUNT NEW SIGNS 90 DEGREES TO EACH OTHER ON EXISTING PEDESTRIAN SIGNAL POLE USING NEW MOUNTING HARDWARE (INCIDENTAL TO SIGN)	X		
		1	9	15	0.94																											RIO-3e	X		
221+90, LT	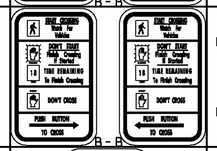	1	9	15	0.94																													RIO-3e MOUNT NEW SIGNS 90 DEGREES TO EACH OTHER ON EXISTING PEDESTRIAN SIGNAL POLE USING NEW MOUNTING HARDWARE (INCIDENTAL TO SIGN)	X		
		1	9	15	0.94																											RIO-3e	X		
222+60, RT	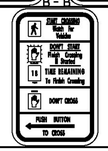	1	9	15	0.94																													RIO-3e MOUNT NEW SIGN ON EXISTING PEDESTRIAN SIGNAL POLE USING NEW MOUNTING HARDWARE (INCIDENTAL TO SIGN)	X		
223+09, LT		1	36	30	7.50						1					X			X														VR-922			E-145A
224+19, LT	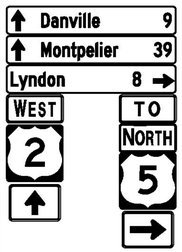	1	72	12	6.00						2												2	X									VDI-1a		234	
		1	72	12	6.00																													VDI-1a		234	
		1	72	12	6.00																													VDI-1a		234	
		1	24	12	2.00																													M3-4 (BLACK ON WHITE)	X		
		1	24	12	2.00																													M4-5 (BLACK ON WHITE)	X		
		1	24	24	4.00																													MI-4	X		
		1	24	12	2.00																													M3-1 (BLACK ON WHITE)	X		
		1	21	15	2.19																													M6-3 (BLACK ON WHITE)	X		
		1	24	24	4.00																													MI-4	X		
		1	21	15	2.19																													M6-1 (BLACK ON WHITE)	X		
224+29, RT		1	24	12	2.00						1							X	X															M3-2 (BLACK ON WHITE)	X		
		1	24	24	4.00																													MI-4	X		
		1	24	12	2.00																													M4-5 (WHITE ON BLUE)	X		
		1	24	24	4.00																													MI-1	X		
												FT	FT	FT	FT	FT 14	FT 16		EA	LB	LB	LB		LB 218	LB	LB	LB									
TOTALS			SF 60.58		SF	EA.	SF					FT			FT 30					LB			EA. 2	LB 218				EA.	EA.	LB						

* "SHSM"-STANDARD HIGHWAY SIGNS AND MARKINGS

FINAL POST LENGTHS ARE TO BE DETERMINED IN THE FIELD. POST SIZES ARE COMPUTED BASED ON INFORMATION FURNISHED ON THE STANDARD SHEETS AND THE VTRANS "SIGN POST DESIGN GUIDELINE."

TRAFFIC SIGN SUMMARY SHEET #22

PROJECT NAME: ST JOHNSBURY - LYNDON
PROJECT NUMBER: STP 2936(1)

FILE NAME: plic308.dgn
PROJECT LEADER: G. EDWARDS
DESIGNED BY: D. DRAPER
PLOT DATE: 5/5/2014
DRAWN BY: D. DRAPER
CHECKED BY: J. LITTLE
SHEET 163 OF 250