STATE OF VERMONT
AGENCY OF TRANSPORTATION

TRAFFIC SIGN SUMMARY SHEET 41

MILEMARKER, STATION, OR SIGN NUMBER	SIGN LEGEND	SIGN DIMENSIONS EA	WIDTH (in)	HEIGHT (in)	NEW & SALVAGED SIGNS "A"	"B"	SALV SIGN	SALV TIS	EXIST POST RETAIN	SALVAGE	NEW SIGN POSTS NO. OF POSTS	FLANGED CHANNEL lb/ft 1.12	2.0	3.0	SQUARE STEEL (in) lb/ft 1.75	2.0	2.5	ANCHOR	SLEEVE	TUBULAR ALUMINUM Ø (in) lb/ft 3.0	4.0	4.0 MOD	TUBULAR STEEL Ø (in) FOUND-ATION	lb/ft 3.0	3.5	4.0	5.0	W-SHAPE STEEL FTG. SIZE 24"	30"	WEIGHT	POST SIZE	SIGN FRAME REQUIRED	REMARKS	SIGN DETAIL DETAIL IN SHSM * BOOK	DETAIL ON SHEET NUMBER	STD. SHEET NUMBER
ST. JOHNSBURY U.S. ROUTE 5 (CONT.)																																				
123+49, LT	0050 0311 0234 B-B	1 1	36 6	36 10	9.00 0.42						2					X		X															WI0-2 VD-700	X		 E-138
128+00, LT		1	24	30	5.00						1					X		X															R2-1	X		
129+67, RT		1 1 1 1	21 24 24 6	15 12 24 10	2.19 2.00 4.00 0.42						1					X		X															M2-1 (BLACK ON WHITE) M4-1a (BLACK ON WHITE) MI-4 VD-700	X X X 		 E-138
130+00, LT	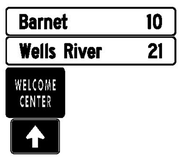	1 1 1 1	72 72 24 21	12 12 24 15	6.00 6.00 4.00 2.19						2							X	X														VD2-1 VD2-1 M6-3 (WHITE ON BLUE)	 USE SOIL BEARING SLIP BASES. PAID AS ITEM 900.620 SPECIAL PROVISION (SOIL BEARING SLIP BASE) (2½")		235 235 239 	
132+00, LT		1 1 1 1 1 1 1 1 1 1	24 24 24 24 24 24 24 24 24 24	12 12 24 24 12 12 24 12 24 24	2.00 2.00 4.00 4.00 2.00 2.00 4.00 2.00 4.00						2							X	X													2-#2	M3-3 (BLACK ON WHITE) M4-5 (WHITE ON BLUE) MI-4 MI-1 M4-5 (BLACK ON WHITE) M4-5 (BLACK ON WHITE) MI-4 M4-4 (BLACK ON WHITE) MI-4	 USE SOIL BEARING SLIP BASES. PAID AS ITEM 900.620 SPECIAL PROVISION (SOIL BEARING SLIP BASE) (2½") FOR SIGN FRAME DETAIL SEE SHEET 241	X X X X X X X X X		
												FT	FT	FT	FT	FT 58	FT 65		EA	LB	LB	LB		LB	LB	LB	LB								
												FT			FT 123					LB			EA.	LB				EA.	EA.	LB					
		TOTALS			SF 67.22	SF	EA.	SF																												

* "SHSM"-STANDARD HIGHWAY SIGNS AND MARKINGS

FINAL POST LENGTHS ARE TO BE DETERMINED IN THE FIELD. POST SIZES ARE COMPUTED BASED ON INFORMATION FURNISHED ON THE STANDARD SHEETS AND THE VTRANS "SIGN POST DESIGN GUIDELINE."

TRAFFIC SIGN SUMMARY SHEET #41

PROJECT NAME: ST JOHNSBURY - LYNDON
PROJECT NUMBER: STP 2936(1)

FILE NAME: pllc308.dgn
PROJECT LEADER: G. EDWARDS
DESIGNED BY: D. DRAPER
PLOT DATE: 5/5/2014
DRAWN BY: D. DRAPER
CHECKED BY: J. LITTLE
SHEET 182 OF 250