STATE OF VERMONT
AGENCY OF TRANSPORTATION

TRAFFIC SIGN SUMMARY SHEET 58

MILEMARKER, STATION, OR SIGN NUMBER	SIGN LEGEND	SIGN DIMENSIONS EA	SIGN DIMENSIONS WIDTH (in)	SIGN DIMENSIONS HEIGHT (in)	NEW & SALVAGED SIGNS "A"	NEW & SALVAGED SIGNS "B"	NEW & SALVAGED SIGNS SALV SIGN	NEW & SALVAGED SIGNS SALV TIS	EXIST POST RETAIN	EXIST POST SALVAGE	NEW SIGN POSTS NO. OF POSTS	FLANGED CHANNEL lb/ft 1.12	FLANGED CHANNEL lb/ft 2.0	FLANGED CHANNEL lb/ft 3.0	SQUARE STEEL (in) lb/ft 1.75 (1.88)	SQUARE STEEL (in) lb/ft 2.0 (2.42)	SQUARE STEEL (in) lb/ft 2.5 (3.35)	ANCHOR	SLEEVE	TUBULAR ALUMINUM Ø (in) lb/ft 3.0 (1.3)	TUBULAR ALUMINUM Ø (in) lb/ft 4.0 (1.7)	TUBULAR ALUMINUM Ø (in) lb/ft 4.0 MOD (1.7)	FOUND-ATION	TUBULAR STEEL Ø (in) lb/ft 3.0 (7.6)	TUBULAR STEEL Ø (in) lb/ft 3.5 (9.0)	TUBULAR STEEL Ø (in) lb/ft 4.0 (10.8)	TUBULAR STEEL Ø (in) lb/ft 5.0 (14.6)	W-SHAPE STEEL FTG. SIZE 24"	W-SHAPE STEEL FTG. SIZE 30"	W-SHAPE STEEL WEIGHT	W-SHAPE STEEL POST SIZE	SIGN FRAME REQUIRED	REMARKS	SIGN DETAIL DETAIL IN SHSM * BOOK	SIGN DETAIL DETAIL ON SHEET NUMBER	SIGN DETAIL STD. SHEET NUMBER
ST. JOHNSBURY ALT. U.S. ROUTE 5 (CONT.)																																				
51+67, LT		1	24	12	2.00						1						X	X														M3-1 (BLACK ON WHITE)	X		
		1	24	12	2.00																											M4-1a (BLACK ON WHITE)	X		
		1	24	24	4.00																											M1-4	X		
		1	21	15	2.19																											M6-2 (BLACK ON WHITE)	X		
52+27, LT		1	24	12	2.00						1						X	X														M3-3 (BLACK ON WHITE)	X		
		1	24	12	2.00																											M4-1a (BLACK ON WHITE)	X		
		1	24	24	4.00																											M1-4	X		
		1	21	15	2.19																											M6-2 (BLACK ON WHITE)	X		
52+36, LT	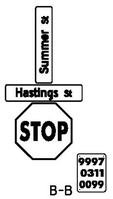	1	36	8	2.01						1					X		X															D3-1		229	
		1	36	8	2.01																											D3-1		230	
		1	30	30	6.25																											R1-1	X		
		1	6	10	0.42																											VD-700			E-138
57+80, RT		1	24	30	5.00						1					X		X														R2-1	X		
59+60, RT		1	21	15	2.19						1					X		X														M2-1 (BLACK ON WHITE)	X		
		1	24	24	4.00																											M1-4	X		
		1	6	10	0.42																											VD-700			E-138
											FT	FT	FT	FT	FT 44	FT 31		EA	LB	LB	LB		LB	LB	LB	LB								
											FT			FT 75					LB			EA.	LB				EA.	EA.	LB					
TOTALS					SF 42.68	SF	EA.	SF																												

* "SHSM"-STANDARD HIGHWAY SIGNS AND MARKINGS

FINAL POST LENGTHS ARE TO BE DETERMINED IN THE FIELD. POST SIZES ARE COMPUTED BASED ON INFORMATION FURNISHED ON THE STANDARD SHEETS AND THE VTRANS "SIGN POST DESIGN GUIDELINE."

TRAFFIC SIGN SUMMARY SHEET #58

PROJECT NAME: ST JOHNSBURY - LYNDON
PROJECT NUMBER: STP 2936(1)

FILE NAME: pllc308.dgn
PROJECT LEADER: G. EDWARDS
DESIGNED BY: D. DRAPER
PLOT DATE: 5/5/2014
DRAWN BY: D. DRAPER
CHECKED BY: J. LITTLE
SHEET 199 OF 250