STATE OF VERMONT
AGENCY OF TRANSPORTATION

TRAFFIC SIGN SUMMARY SHEET 65

MILEMARKER, STATION, OR SIGN NUMBER	SIGN LEGEND	SIGN DIMENSIONS EA	WIDTH (in)	HEIGHT (in)	NEW & SALVAGED SIGNS "A"	"B"	SALV SIGN	SALV TIS	EXIST POST RETAIN	SALVAGE	NEW SIGN POSTS NO. OF POSTS	FLANGED CHANNEL lb/ft 1.12	2.0	3.0	SQUARE STEEL (in) lb/ft 1.75	2.0	2.5	ANCHOR	SLEEVE	TUBULAR ALUMINUM Ø (in) lb/ft 3.0	4.0	4.0 MOD	TUBULAR STEEL Ø (in) FOUND-ATION	3.0	3.5	4.0	5.0	W-SHAPE STEEL FTG. SIZE 24"	30"	WEIGHT	POST SIZE	SIGN FRAME REQUIRED	REMARKS	SIGN DETAIL DETAIL IN SHSM * BOOK	DETAIL ON SHEET NUMBER	STD. SHEET NUMBER
LYNDON U.S. ROUTE 5 (CONT.)																																			
148+10, LT		1	30	12	2.50						1					X		X														R3-9cP	X		
		1	24	24	4.00																											R8-3	X		
148+36, LT	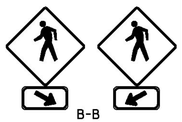 B-B	1	30	30	6.25						1					X		X														W11-2 (FLUORESCENT YELLOW-GREEN)	X		
		1	24	12	2.00																											W16-7P (FLUORESCENT YELLOW-GREEN)	X		
		1	30	30	6.25																											W11-2 (FLUORESCENT YELLOW-GREEN)	X		
		1	24	12	2.00																											W16-7P (FLUORESCENT YELLOW-GREEN)	X		
148+40, LT	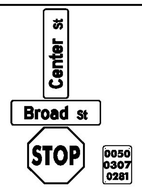 B-B	1	42	12	3.50						1						X	X														D3-1		231	
		1	42	12	3.50																											D3-1		231	
		1	30	30	6.25																											R1-1	X		
		1	6	10	0.42																											VD-700			E-138
149+04, LT		1	72	12	6.00						2						X	X														VD1-1		236	
		1	72	12	6.00																											VD1-1		237	
		1	24	12	2.00																											M3-1 (BLACK ON WHITE)	X		
		1	24	12	2.00																											M4-1a (BLACK ON WHITE)	X		
		1	30	24	5.00																											(GREEN ON WHITE)			E-136B
		1	21	15	2.19																											M6-1	X		