STATE OF VERMONT
AGENCY OF TRANSPORTATION

TRAFFIC SIGN SUMMARY SHEET 73

MILEMARKER, STATION, OR SIGN NUMBER	SIGN LEGEND	SIGN DIMENSIONS EA	SIGN DIMENSIONS WIDTH (in)	SIGN DIMENSIONS HEIGHT (in)	NEW & SALVAGED SIGNS "A"	NEW & SALVAGED SIGNS "B"	NEW & SALVAGED SIGNS SALV SIGN	NEW & SALVAGED SIGNS SALV TIS	EXIST POST RETAIN	EXIST POST SALVAGE	NEW SIGN POSTS NO. OF POSTS	FLANGED CHANNEL lb/ft 1.12	FLANGED CHANNEL lb/ft 2.0	FLANGED CHANNEL lb/ft 3.0	SQUARE STEEL (in) lb/ft 1.75	SQUARE STEEL (in) lb/ft 2.0	SQUARE STEEL (in) lb/ft 2.5	ANCHOR	SLEEVE	TUBULAR ALUMINUM Ø (in) lb/ft 3.0	TUBULAR ALUMINUM Ø (in) lb/ft 4.0	TUBULAR ALUMINUM Ø (in) lb/ft 4.0 MOD	FOUND-ATION	TUBULAR STEEL Ø (in) lb/ft 3.0	TUBULAR STEEL Ø (in) lb/ft 3.5	TUBULAR STEEL Ø (in) lb/ft 4.0	TUBULAR STEEL Ø (in) lb/ft 5.0	W-SHAPE STEEL FTG. SIZE 24"	W-SHAPE STEEL FTG. SIZE 30"	W-SHAPE STEEL WEIGHT	W-SHAPE STEEL POST SIZE	SIGN FRAME REQUIRED	REMARKS	SIGN DETAIL DETAIL IN SHSM * BOOK	SIGN DETAIL DETAIL ON SHEET NUMBER	SIGN DETAIL STD. SHEET NUMBER
LYNDON U.S. ROUTE 5 (CONT.)																																				
157+95, RT							1 1				1					X		X	1														MOUNT SALVAGED SIGNS ON NEW POST SLEEVE TO BE INSTALLED IN EXISTING SIDEWALK PER T-45 TWO PIECE ANCHOR DETAIL			
158+09, LT	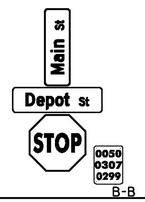	1 1 1 1	36 42 30 6	12 12 30 10	3.00 3.50 6.25 0.42						1						X	X														D3-1 D3-1 USE EXISTING SLEEVE R1-1 VD-700	 X 	231 231 	 E-138
158+25, LT		1 1	30 24	30 12	6.25 2.00						1					X		X	1														W11-2 (FLUORESCENT YELLOW-GREEN) SLEEVE TO BE INSTALLED IN EXISTING SIDEWALK PER T-45 TWO PIECE ANCHOR DETAIL W16-7P (FLUORESCENT YELLOW-GREEN)	X X		
158+25, LT		1 1 1	24 24 21	12 24 15	2.00 4.00 2.19						1					X		X	1														M3-1 (BLACK ON WHITE) M1-4 SLEEVE TO BE INSTALLED IN EXISTING SIDEWALK PER T-45 TWO PIECE ANCHOR DETAIL M6-1 (BLACK ON WHITE)	X X X		
158+58, LT		1 1 1	24 24 21	12 24 15	2.00 4.00 2.19																												M3-3 (BLACK ON WHITE) M1-4 MOUNT NEW SIGNS ON EXISTING POLE USING STAINLESS STEEL BANDS (INCIDENTAL) M6-1 (BLACK ON WHITE)	X X X		
* "SHSM"-STANDARD HIGHWAY SIGNS AND MARKINGS FINAL POST LENGTHS ARE TO BE DETERMINED IN THE FIELD. POST SIZES ARE COMPUTED BASED ON INFORMATION FURNISHED ON THE STANDARD SHEETS AND THE VTRANS "SIGN POST DESIGN GUIDELINE."											FT	FT	FT	FT	FT 43	FT 15		EA 3	LB	LB	LB		LB	LB	LB	LB								
	TOTALS				SF 37.80	SF	EA. 2	SF			FT				FT 58				LB			EA.	LB				EA.	EA.	LB					

TRAFFIC SIGN SUMMARY SHEET #73

PROJECT NAME: ST JOHNSBURY - LYNDON
PROJECT NUMBER: STP 2936(1)

FILE NAME: p11c308.dgn
PROJECT LEADER: G. EDWARDS
DESIGNED BY: D. DRAPER
PLOT DATE: 5/5/2014
DRAWN BY: D. DRAPER
CHECKED BY: J. LITTLE
SHEET 214 OF 250