STATE OF VERMONT
AGENCY OF TRANSPORTATION

TRAFFIC SIGN SUMMARY SHEET #7

SHSM = FHWA 2004 STANDARD HIGHWAY SIGNS AND MARKINGS BOOK AND THE 2012 SUPPLEMENT TO THE 2004 EDITION

MILEMARKER, STATION, OR SIGN NUMBER	SIGN LEGEND	SIGN DIMENSIONS			NEW & SALVAGED SIGNS				EXIST POST		NEW SIGN POSTS																	REMARKS	SIGN DETAIL		
											NO. OF POSTS	SQUARE STEEL (in)					TUBULAR ALUMINUM Ø (in)			TUBULAR STEEL Ø (in)					W-SHAPE STEEL							
												1.75	2.0	2.5	ANCHOR	SLEEVE	3.0	4.0	4.0 MOD	FOUND-ATION	3.0	3.5	4.0	5.0	FTG. SIZE		WEIGHT	POST SIZE	SIGN REQUIRED		SHSM	DETAIL ON SHEET NUMBER	STD. SHEET NUMBER
		EA	WIDTH (in)	HEIGHT (in)	"A"	"B"	SALV SIGN	SALV TIS	RETAIN	SALVAGE		lb/ft					lb/ft				lb/ft				24"	30"						
												1.88	2.42	3.35			1.3	1.7	1.7		7.6	9.0	10.8	14.6								
195+48 RT		1	24	30	5.25						1		X		X															ASTM TYPE IX FLUORESCENT YELLOW SHEETING	WI-8L		
195+48 RT		1	24	30	5.25						1		X		X															ASTM TYPE IX FLUORESCENT YELLOW SHEETING	WI-8R		
196+68 RT		1	24	30	5.25						1		X		X															ASTM TYPE IX FLUORESCENT YELLOW SHEETING	WI-8L		
196+68 RT		1	24	30	5.25						1		X		X															ASTM TYPE IX FLUORESCENT YELLOW SHEETING	WI-8R		
197+25 RT		1	36	36	9.00						2		X		X														W2-3	ASTM TYPE IX FLUORESCENT YELLOW SHEETING		136	
		1	45	8	2.50																								W16-8p	ASTM TYPE IX FLUORESCENT YELLOW SHEETING		136	
197+88 RT		1	24	30	5.25						1		X		X															ASTM TYPE IX FLUORESCENT YELLOW SHEETING	WI-8L		
197+88 RT		1	24	30	5.25						1		X		X															ASTM TYPE IX FLUORESCENT YELLOW SHEETING	WI-8R		
199+28 RT		1	24	30	5.25						1		X		X															ASTM TYPE IX FLUORESCENT YELLOW SHEETING	WI-8L		
199+28 RT		1	24	30	5.25						1		X		X															ASTM TYPE IX FLUORESCENT YELLOW SHEETING	WI-8R		
201+23 LT	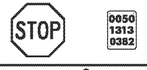	1	6	10	0.42		1				1		X		X														VD-700	BACK TO BACK			E-138
201+28 RT		1	36	36	9.00						2		X		X															FLUORESCENT YELLOW GREEN	S3-1		
202+07 LT							1				1		X		X																		
FINAL POST LENGTHS ARE TO BE DETERMINED IN THE FIELD. POST SIZES ARE COMPUTED BASED ON INFORMATION FURNISHED ON THE STANDARD SHEETS AND VTRANS "SIGN POST DESIGN GUIDELINE."												FT	FT 210	FT		EA	LB	LB	LB		LB	LB	LB	LB								
		SHEET TOTALS	SF 62.92	SF	EA. 2	SF						FT 210					LB			EA.	LB				EA.	EA.	LB					

PROJECT NAME: PUTNEY-WESTMINSTER
PROJECT NUMBER: STP 2946(1)

FILE NAME: z11c344tsdet.dgn
PROJECT LEADER: P. SHEDD
DESIGNED BY: N. LEMAY
TRAFFIC SIGN SUMMARY SHEET #7

PLOT DATE: 12/10/2013
DRAWN BY: S. GOODWIN
CHECKED BY: P. SHEDD
SHEET 114 OF 138