STATE OF VERMONT
AGENCY OF TRANSPORTATION

TRAFFIC SIGN SUMMARY SHEET #8

SHSM = FHWA 2004 STANDARD HIGHWAY SIGNS AND MARKINGS BOOK AND THE 2012 SUPPLEMENT TO THE 2004 EDITION

MILEMARKER, STATION, OR SIGN NUMBER	SIGN LEGEND	SIGN DIMENSIONS			NEW & SALVAGED SIGNS				EXIST POST		NEW SIGN POSTS																	REMARKS	SIGN DETAIL		
											NO. OF POSTS	SQUARE STEEL (in)					TUBULAR ALUMINUM Ø (in)			TUBULAR STEEL Ø (in)					W-SHAPE STEEL							
												1.75	2.0	2.5	ANCHOR	SLEEVE	3.0	4.0	4.0 MOD	FOUND-ATION	3.0	3.5	4.0	5.0	FTG. SIZE		WEIGHT	POST SIZE	SIGNS REQUIRED		SHSM	DETAIL ON SHEET NUMBER	STD. SHEET NUMBER
		EA	WIDTH (in)	HEIGHT (in)	"A"	"B"	SALV SIGN	SALV TIS	RETAIN	SALVAGE		lb/ft					lb/ft				lb/ft				24"	30"						
												1.88	2.42	3.35			1.3	1.7	1.7		7.6	9.0	10.8	14.6								
203+48 LT		1	30	30	6.25						1		X		X															ASTM TYPE IX FLUORESCENT YELLOW SHEETING	W1-2R		
		1	18	18	2.25																									ASTM TYPE IX FLUORESCENT YELLOW SHEETING	W13-1		
205+10 LT		1	36	36	9.00						2		X		X															W2-3		136	
		1	45	8	2.50																									W16-8p		136	
234+20 LT		1	36	36	9.00						2		X		X															VW-205			E-154
236+20 LT		1	24	12	2.00						1		X		X															BLACK ON WHITE	M3-3		
							1																										
238+03 LT	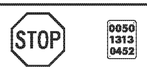	1 1	30 6	30 10	6.25 0.42						1		X		X															VD-700 BACK TO BACK	R1-1		E-138
238+33 LT		1	24	30	5.00						1		X		X															VR-017			E-141
239+30 LT		1	24	30	5.00						1		X		X															VR-017			E-141
239+78 RT		1	24	12	2.00						1		X		X															BLACK ON WHITE	M3-1		
							1																										
243+17 RT	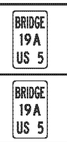	1	6	10	0.42						1	X			X															VD-701		133	
247+03 LT		1	6	10	0.42						1	X			X															VD-701		133	
												FT 16	FT 150	FT		EA	LB	LB	LB		LB	LB	LB	LB								
	SHEET TOTALS				SF 50.51	SF	EA. 2	SF				FT 166					LB			EA.	LB				EA.	EA.	LB					

FINAL POST LENGTHS ARE TO BE DETERMINED IN THE FIELD. POST SIZES ARE COMPUTED BASED ON INFORMATION FURNISHED ON THE STANDARD SHEETS AND VTRANS "SIGN POST DESIGN GUIDELINE."

PROJECT NAME: PUTNEY-WESTMINSTER
PROJECT NUMBER: STP 2946(1)

FILE NAME: zllc344tsdet.dgn
PROJECT LEADER: P. SHEDD
DESIGNED BY: N. LEMAY
TRAFFIC SIGN SUMMARY SHEET #8

PLOT DATE: 12/10/2013
DRAWN BY: S. GOODWIN
CHECKED BY: P. SHEDD
SHEET 115 OF 138