DIRECTION	MILEPOINT	LOCATION CODE (SHEET 2)	SIGN CODE	WIDTH (IN)	HEIGHT (IN)	SHEETING REMARKS	SIGN LEGEND	NEW SIGNS "A"	NEW SIGNS "B"	EXISTING SIGNS RETAIN	EXISTING SIGNS SALVAGE FROM	EXISTING SIGNS SALVAGE TO	EXISTING SIGNS REMOVE	EXIST POST RETAIN	EXIST POST REMOVE	NUMBER OF NEW POSTS	SQUARE STEEL (IN) 1.75 (LB / FT) 1.88	SQUARE STEEL (IN) 2.00 (LB / FT) 2.42	SQUARE STEEL (IN) 2.50 (LB / FT) 3.35	TUBULAR STEEL Ø (IN) FOUNDATION	TUBULAR STEEL Ø (IN) 3.00 (LB / FT) 7.60	TUBULAR STEEL Ø (IN) 3.50 (LB / FT) 9.00	TUBULAR STEEL Ø (IN) 4.00 (LB / FT) 10.80	TUBULAR STEEL Ø (IN) 5.00 (LB / FT) 14.60	SIGN FRAME REQUIRED	REMARKS	SIGN DETAIL LOCATION SHSM	SIGN DETAIL LOCATION PROJECT SHEET #	SIGN DETAIL LOCATION STANDARD SHEET #
DERBY US-5 SB							FY-FLUORESCENT YELLOW FYG-FLUORESCENT YELLOW GREEN																			"SHSM"-STANDARD HIGHWAY SIGNS AND MARKINGS			
SB	2.727	E/F	D3-1	Varies	UNK.		BEEBE RD (TH-3)						1		X													
SB	2.590	F	R2-1	24	30		SPEED LIMIT 35			1				X														
SB	2.497	F	W2-1M	30	30		MODIFIED CROSSROAD			1				X														
SB	2.471	G	VR-017	24	30		LLL 24,000 LBS						1	X														
		G	VR-017	24	30			5.00																WALLACE RD (TH-59)		9	
SB	2.471	E/F	D3-1	40	12			3.33								1		7'-1" X								WALLACE RD (TH-59); INSTALL 8 FT FROM EDGE OF PAVEMENT		13	
SB	2.463	H	R1-1	30	30		STOP						1		X													
		H	R1-1	30	30			6.25								1		9'-6" X								WALLACE RD (TH-59); RELOCATE TO 5 FT BEYOND NEW NO PARKING SIGN	X		
SB	2.463	F	R3-9cP	30	12			2.50								1		10'-0" X								INSTALL 10 FT NORTH OF EXISTING STREET NAME SIGN	X		
		F	R8-3	24	24			4.00																			X		
SB	2.461	E/F	D3-1	Varies	UNK.		WALLACE RD (TH-59)						1		X													
SB	2.429	F	VD-018A	30	18		VILLAGE OF DERBY CENTER INCORPORATED 1891				1				X													
		F	VD-018	30	18		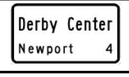	3.75								1		8'-6" X										6	
SB	2.393	F	VD-062B	72	16		BUSINESS SIGN			1				X														
SB	2.287	E/F	D3-1	Varies	UNK.		GOSSELIN DR PVT						1		X													
SIGN SUMMARY SHEET							SHEET TOTALS	24.83	0.00	3	1	0	5	0	0	4		60.0		0	0.0	0.0	0.0	0.0					
								SF	SF	EA	EA	EA	EA	EA	EA	EA		FT		EA	LB	LB	LB	LB					
VERMONT AGENCY OF TRANSPORTATION							TOWN DIRECTIONAL TOTALS	261.5	0.0	99	6	5	69	0	0	38		570.0		0	0.0								

PROJECT NAME: **BARTON-DERBY**
PROJECT NUMBER: **STPG SIGN(46)**
FILE NAME: **08 DERBY US 5 SB TSS.xls**
PROJECT MANAGER: **D. BRYANT**
DESIGNED BY: **B. TOOTHAKER**
DERBY SB SHEET 4
PLOT DATE: **11/7/2014**
DRAWN BY: **J. BLANCHARD**
CHECKED **K. KERN**
SHEET **87** OF **100**