DIRECTION	MILEPOINT	LOCATION CODE (SHEET 2)	SIGN CODE	WIDTH (IN)	HEIGHT (IN)	SHEETING REMARKS	SIGN LEGEND	NEW SIGNS "A"	NEW SIGNS "B"	EXISTING SIGNS RETAIN	EXISTING SIGNS SALVAGE FROM	EXISTING SIGNS SALVAGE TO	EXISTING SIGNS REMOVE	EXIST POST RETAIN	EXIST POST REMOVE	NUMBER OF NEW POSTS	SQUARE STEEL (IN) 1.75 (LB / FT) 1.88	SQUARE STEEL (IN) 2.00 (LB / FT) 2.42	SQUARE STEEL (IN) 2.50 (LB / FT) 3.35	FOUNDATION	TUBULAR STEEL Ø (IN) 3.00 (LB / FT) 7.60	TUBULAR STEEL Ø (IN) 3.50 (LB / FT) 9.00	TUBULAR STEEL Ø (IN) 4.00 (LB / FT) 10.80	TUBULAR STEEL Ø (IN) 5.00 (LB / FT) 14.60	SIGN FRAME REQUIRED	REMARKS	SIGN DETAIL LOCATION SHSM	SIGN DETAIL LOCATION PROJECT SHEET #	SIGN DETAIL LOCATION STANDARD SHEET #
SWANTON VT78 EB							FY-FLUORESCENT YELLOW FYG-FLUORESCENT YELLOW GREEN																			"SHSM"-STANDARD HIGHWAY SIGNS AND MARKINGS			
		A	W7-3A	24	18		NEXT 3 MILES			1																			
EB	1.000	A	W10-2	36	36		MODIFIED CROSSROAD W/TRACKS			1				X															
		A	W16-8A	48	18		<--CHURCH ST TABOR RD-->			1																			
EB	1.094	C	VR-017	24	30		LEGAL LOAD LIMIT 24000			1				X												TABOR RD (TH-13)			
EB	1.099	A	D3-1	UNK	UNK		TABOR RD STREET NAME SIGN						1																
		D	R1-1	30	30		STOP			1				X												TABOR RD (TH-13)			
		A	D3-1	36	12		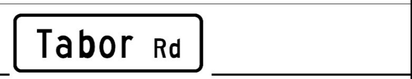	3.00																	INSTALL ABOVE STOP SIGN		5	
EB	1.825	A	W2-2ML	30	30		MODIFIED LEFT SIDE ROAD			1				X															
		A	W16-8A	42	8		CAMPBELL BAY RD			1																			
EB	1.910	A	VR-020	24	30								1		X														
		B	VR-020	24	30								1																
		A	VR-020	24	30			5.00								1		X							INSTALL BACK TO BACK		6	
		B	VR-020	24	30			5.00																				6	
EB	1.997	C	W1-7	48	24		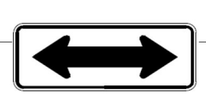						1		X														
		C	W1-7	48	24			8.00								2		X									X		
							SHEET TOTALS	21.00	0.00	7	0	0	4	0	0	3		45.0		0	0.0	0.0	0.0	0.0					
								SF	SF	EA	EA	EA	EA	EA	EA	EA		FT		EA	LB	LB	LB	LB					
							TOWN DIRECTIONAL TOTALS	445.7	0.0	97	4	4	104	0	0	57		855.0		0		0.0							

SIGN SUMMARY SHEET

VERMONT AGENCY OF TRANSPORTATION

PROJECT NAME: **Statewide-NW Region**
PROJECT NUMBER: **STPG SIGN(42)**

FILE NAME: **Swanton VT78EB.xls**
PROJECT MANAGER: **A. Gamble**
DESIGNED BY: **T. Guazzoni**
SWANTON VT78 EB SHEET 2

PLOT DATE: **8/30/2012**
DRAWN BY: **T. Guazzoni**
CHECKED BY: **A. Gamble**