DIRECTION	MILEPOINT	LOCATION CODE (SHEET 2)	SIGN CODE	WIDTH (IN)	HEIGHT (IN)	SHEETING REMARKS	SIGN LEGEND	NEW SIGNS "A"	NEW SIGNS "B"	EXISTING SIGNS RETAIN	EXISTING SIGNS SALVAGE FROM	EXISTING SIGNS SALVAGE TO	EXISTING SIGNS REMOVE	EXIST POST RETAIN	EXIST POST REMOVE	NUMBER OF NEW POSTS	SQUARE STEEL (IN) 1.75 (LB / FT) 1.88	SQUARE STEEL (IN) 2.00 (LB / FT) 2.42	SQUARE STEEL (IN) 2.50 (LB / FT) 3.35	FOUNDATION	TUBULAR STEEL Ø (IN) 3.00 (LB / FT) 7.60	TUBULAR STEEL Ø (IN) 3.50 (LB / FT) 9.00	TUBULAR STEEL Ø (IN) 4.00 (LB / FT) 10.80	TUBULAR STEEL Ø (IN) 5.00 (LB / FT) 14.60	SIGN FRAME REQUIRED	REMARKS	SIGN DETAIL LOCATION SHSM	SIGN DETAIL LOCATION PROJECT SHEET #	SIGN DETAIL LOCATION STANDARD SHEET #
SWANTON VT78 EB							FY-FLUORESCENT YELLOW FYG-FLUORESCENT YELLOW GREEN																			"SHSM"-STANDARD HIGHWAY SIGNS AND MARKINGS			
EB	6.657	A	D3-1	UNK	UNK		NORTH RIVER LN STREET NAME SIGN			1				X															
		C	D3-1	UNK	UNK		FIRST ST STREET NAME SIGN			1																			
		D	R1-1	30	30								1		X														
		D	R1-1	30	30		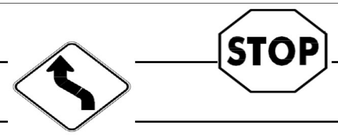	6.25																		RIVER LN (TH-132)	X		
EB	6.676	A	W1-4	30	30			6.25							X	1		X								INSTALL SIGN ADJACENT TO FLAG POLE ON VFW'S PROPERTY	X		
EB	6.694	A	W11-2	30	30		PEDESTRIAN SYMBOL			1				X															
		A	W16-7	24	18		DIAGONAL LEFT ARROW			1																VT78 FOLLOWS US7 FOR 0.1 MILES. SIGNS INVENTORIED UNDER US7 AND ARE NOT PART OF THIS PROJECT			
EB	6.765	A	M3-2	24	12								1	X												RESUME VT78			
		A	M1-5	24	24								1																
		A	M4-5	24	12								1																
		A	M1-1	24	24								1																
		A	M3-2	24	12			2.00																	#1	GREEN ON WHITE	X	6	
		A	M1-5	24	24			4.00																				E-136B
		A	M4-5	24	12			2.00																		WHITE ON BLUE	X		
		A	M1-1	24	24			4.00																			X		
							SHEET TOTALS	24.50	0.00	4	0	0	5	0	0	1		15.0		0	0.0	0.0	0.0	0.0					
								SF	SF	EA	EA	EA	EA	EA	EA	EA		FT		EA	LB	LB	LB	LB					
							TOWN DIRECTIONAL TOTALS	445.7	0.0	97	4	4	104	0	0	57		855.0		0	0.0								

SIGN SUMMARY SHEET

VERMONT AGENCY OF TRANSPORTATION

PROJECT NAME: **Statewide-NW Region**
PROJECT NUMBER: **STPG SIGN(42)**

FILE NAME: **Swanton VT78EB.xls**
PROJECT MANAGER: **A. Gamble**
DESIGNED BY: **T. Guazzoni**
SWANTON VT78 EB SHEET 14

PLOT DATE: **8/30/2012**
DRAWN BY: **T. Guazzoni**
CHECKED **A. Gamble**
SHEET **32** OF **69**