DIRECTION	MILEPOINT	LOCATION CODE (SHEET 2)	SIGN CODE	WIDTH (IN)	HEIGHT (IN)	SHEETING REMARKS	SIGN LEGEND	NEW SIGNS "A"	NEW SIGNS "B"	EXISTING SIGNS RETAIN	EXISTING SIGNS SALVAGE FROM	EXISTING SIGNS SALVAGE TO	EXISTING SIGNS REMOVE	EXIST POST RETAIN	EXIST POST REMOVE	NUMBER OF NEW POSTS	SQUARE STEEL (IN) 1.75 (LB / FT) 1.88	SQUARE STEEL (IN) 2.00 (LB / FT) 2.42	SQUARE STEEL (IN) 2.50 (LB / FT) 3.35	FOUNDATION	TUBULAR STEEL Ø (IN) 3.00 (LB / FT) 7.60	TUBULAR STEEL Ø (IN) 3.50 (LB / FT) 9.00	TUBULAR STEEL Ø (IN) 4.00 (LB / FT) 10.80	TUBULAR STEEL Ø (IN) 5.00 (LB / FT) 14.60	SIGN FRAME REQUIRED	REMARKS	SIGN DETAIL LOCATION SHSM	SIGN DETAIL LOCATION PROJECT SHEET #	SIGN DETAIL LOCATION STANDARD SHEET #
SWANTON VT78 WB							FY-FLUORESCENT YELLOW FYG-FLUORESCENT YELLOW GREEN																			"SHSM"-STANDARD HIGHWAY SIGNS AND MARKINGS			
		F	VD-062AS	72	16		BUSINESS SIGN																						
WB	6.981	F	D3-1	UNK	UNK		GREENWICH ST STREET NAME SIGN				1	1	1		X	1		X											
		G	D3-1	UNK	UNK		FIRST ST STREET NAME SIGN				1	1	1																
		H	R1-1	30	30								1																
		H	R1-1	30	30			6.25																		GREENWICH ST (TH-119)	X		
WB	6.965	F	VR-644	24	12								1		X														
		F	R8-3A	24	24								1																
		F	R3-9cP	30	12			2.00								1		X									X		
		F	R8-3	24	24			4.00																			X		
WB	6.935	F	R8-3A	24	24								1		X														
		F	R8-3	24	24			4.00								1		X									X		
WB	6.905	F	M4-6	24	12								1		X														
		F	R8-3A	24	24								1																
		F	M4-6	24	12			2.00								1		X							BLACK ON WHITE	X		
		F	R8-3	24	24		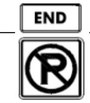	4.00																			X		
							SHEET TOTALS	22.25	0.00	0	2	2	8	0	0	4		60.0		0	0.0	0.0	0.0	0.0					
								SF	SF	EA	EA	EA	EA	EA	EA	EA		FT		EA	LB	LB	LB	LB					
							TOWN DIRECTIONAL TOTALS	334.3	0.0	73	19	19	89	0	0	45		675.0		0		0.0							

SIGN SUMMARY SHEET

VERMONT AGENCY OF TRANSPORTATION

PROJECT NAME: **Statewide-NW Region**
PROJECT NUMBER: **STPG SIGN(42)**

FILE NAME: **Swanton VT78WB.xls**
PROJECT MANAGER: **A. Gamble**
DESIGNED BY: **T. Guazzoni**
SWANTON VT78 WB SHEET 6

PLOT DATE: **8/30/2012**
DRAWN BY: **T. Guazzoni**
CHECKED BY: **A. Gamble**