DIRECTION	MILEPOINT	LOCATION CODE (SHEET 2)	SIGN CODE	WIDTH (IN)	HEIGHT (IN)	SHEETING REMARKS	SIGN LEGEND	NEW SIGNS "A"	NEW SIGNS "B"	EXISTING SIGNS RETAIN	EXISTING SIGNS SALVAGE FROM	EXISTING SIGNS SALVAGE TO	EXISTING SIGNS REMOVE	EXIST POST RETAIN	EXIST POST REMOVE	NUMBER OF NEW POSTS	SQUARE STEEL (IN) 1.75 (LB / FT) 1.88	SQUARE STEEL (IN) 2.00 (LB / FT) 2.42	SQUARE STEEL (IN) 2.50 (LB / FT) 3.35	FOUNDATION	TUBULAR STEEL Ø (IN) 3.00 (LB / FT) 7.60	TUBULAR STEEL Ø (IN) 3.50 (LB / FT) 9.00	TUBULAR STEEL Ø (IN) 4.00 (LB / FT) 10.80	TUBULAR STEEL Ø (IN) 5.00 (LB / FT) 14.60	SIGN FRAME REQUIRED	REMARKS	SIGN DETAIL LOCATION SHSM	SIGN DETAIL LOCATION PROJECT SHEET #	SIGN DETAIL LOCATION STANDARD SHEET #
SWANTON VT78 WB							FY-FLUORESCENT YELLOW FYG-FLUORESCENT YELLOW GREEN																			"SHSM"-STANDARD HIGHWAY SIGNS AND MARKINGS			
		F	VD1-1A	72	10								1																
		F	VD1-1A	72	12			6.00								2		X										4	
		F	VD1-1A	72	12		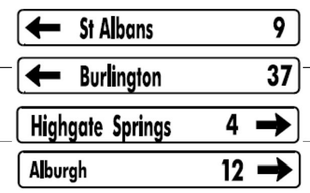	6.00																				4	
		F	VD1-1A	72	12			6.00																				4	
		F	VD1-1A	72	12			6.00																				4	
WB	6.75	F	D3-1	UNK	UNK		GRAND AVE STREET NAME SIGN				1	1	1		X	1		X											
		G	D3-1	UNK	UNK		FIRST ST STREET NAME SIGN				1	1	1																
		F	R1-1	30	30								1																
		F	R1-1	30	30			6.25																		GRAND AVE (TH-1). VT78 FOLLOWS US7 FOR 0.1 MILES, SIGNS WITHIN THIS SECTION ARE INVENTORIED ON US7 AND ARE NOT INCLUDED ON THIS PROJECT	X		
WB	6.73	F	VD1-1A	72	10		DESTINATION SIGNS						1	X												RESUME VT78			
		F	VD1-1	72	10								1																
		F	VD1-1A	72	10								1																
		F	M3-4	24	12		ROUTE MARKER ASSEMBLY						1																
		F	M1-5	24	24								1																
		F	M6-3	21	15								1																
							SHEET TOTALS	30.25	0.00	0	2	2	10	0	0	3		45.0		0	0.0	0.0	0.0	0.0					
								SF	SF	EA	EA	EA	EA	EA	EA	EA		FT		EA	LB	LB	LB	LB					
							TOWN DIRECTIONAL TOTALS	334.3	0.0	73	19	19	89	0	0	45		675.0		0		0.0							

SIGN SUMMARY SHEET

VERMONT AGENCY OF TRANSPORTATION

PROJECT NAME: **Statewide-NW Region**
PROJECT NUMBER: **STPG SIGN(42)**

FILE NAME: **Swanton VT78WB.xls**
PROJECT MANAGER: **A. Gamble**
DESIGNED BY: **T. Guazzoni**
SWANTON VT78 WB SHEET 8

PLOT DATE: **8/30/2012**
DRAWN BY: **T. Guazzoni**
CHECKED BY: **A. Gamble**