HANDWORK DETAILS FOR DRIVES

WARDSBORO					WARDSBORO					WARDSBORO					JAMAICA				
STATION	POSITION	APPROX. WIDTH (FT)	QUANTITY (SY)	DISCRIPTION	STATION	POSITION	APPROX. WIDTH (FT)	QUANTITY (SY)	DISCRIPTION	STATION	POSITION	APPROX. WIDTH (FT)	QUANTITY (SY)	DISCRIPTION	STATION	POSITION	APPROX. WIDTH (FT)	QUANTITY (SY)	DISCRIPTION
A 3+66	RT	44	23.85	GRAVEL	A 158+03	LT	26	13.86	GRAVEL	A 307+75	RT	19	9.93	GRAVEL	B 53+25	RT	15	6.31	GRAVEL
A 6+39	LT	36	19.09	GRAVEL	A 158+58	RT	27	13.84	GRAVEL	A 312+36	LT	19	10.80	GRAVEL	B 53+52	LT	41	18.94	GRAVEL
A 10+20	RT	29	5.93	FIELD	A 162+48	RT	23	9.49	GRAVEL	A 316+66	RT	115	56.86	GRAVEL	B 53+66	RT	14	7.69	GRAVEL
A 10+52	LT	43	21.81	GRAVEL	A 163+08	LT	23	10.90	PAVED	A 327+84	LT	27	12.44	PAVED	B 55+59	RT	22	10.48	GRAVEL
A 12+25	LT	17	8.72	GRAVEL	A 164+08	RT	32	16.02	GRAVEL	A 328+66	LT	20	10.42	GRAVEL	B 56+47	RT	16	7.99	GRAVEL
A 13+18	LT	36	18.18	MEADOW RD	A 169+31	RT	25	11.98	GRAVEL	A 329+42	LT	16	9.09	GRAVEL	B 57+76	LT	36	17.59	GRAVEL
A 13+41	RT	28	6.35	FIELD	A 170+61	RT	28	13.68	GRAVEL	A 329+60	RT	22	5.20	FIELD	B 59+17	RT	39	19.92	GRAVEL
A 15+10	LT	67	32.80	PAVED	A 172+70	RT	34	16.48	GRAVEL	A 330+28	LT	15	7.29	GRAVEL	B 61+72	RT	19	9.24	GRAVEL
A 15+65	RT	44	21.30	TURKWOOD DR	A 174+92	RT	16	10.08	GRAVEL	A 331+13	LT	33	15.73	PAVED	B 63+98	RT	31	15.40	GRAVEL
A 24+61	RT	28	6.65	WOODS	A 177+10	LT	46	23.36	GRAVEL	A 331+33	RT	25	11.86	GRAVEL	B 66+36	LT	15	7.69	GRAVEL
A 24+87	LT	98	46.14	GRAVEL	A 178+77	RT	162	76.08	GRAVEL	A 338+75	LT	16	7.53	GRAVEL	B 68+13	RT	37	19.17	GRAVEL
A 27+32	LT	36	18.29	GRAVEL	A 179+73	LT	202	91.08	GRAVEL	A 340+56	LT	34	16.81	GRAVEL	B 72+48	RT	24	12.07	GRAVEL
A 32+24	LT	29	14.24	GRAVEL	A 187+72	RT	39	18.55	GRAVEL	A 342+42	RT	235	16.81	GRAVEL	B 76+18	RT	24	12.06	GRAVEL
A 32+70	LT	51	24.80	FIELD	A 190+10	LT	19	8.65	FIELD	A 344+84	LT	64	106.08	GRAVEL	B 81+97	LT	34	17.32	GRAVEL
A 35+06	RT	122	58.18	GRAVEL	A 207+70	LT	130	59.73	GRAVEL	A 345+08	RT	45	49.83	GRAVEL	B 99+27	LT	32	15.48	GRAVEL
A 38+20	LT	27	12.50	GRAVEL	A 212+48	LT	32	16.04	PAVED	A 345+30	LT	33	15.84	GRAVEL	B 114+11	LT	23	11.63	PAVED
A 39+95	LT	35	16.16	GRAVEL	A 215+51	LT	19	9.43	GRAVEL	A 346+19	LT	31	15.57	GRAVEL	B 114+43	RT	17	8.62	PVT RD
A 40+85	RT	35	16.78	GRAVEL	A 218+90	LT	17	8.39	GRAVEL	A 346+25	RT	35	19.22	GRAVEL	B 129+12	RT	28	0.00	GRAVEL
A 41+20	LT	20	27.12	GRAVEL	A 219+23	RT	40	19.86	GRAVEL	A 350+01	LT	20	9.45	PAVED	B 143+29	LT	20	10.31	GRAVEL
A 51+07	RT	26	12.92	GRAVEL	A 221+15	RT	15	8.31	GRAVEL	A 351+62	LT	100	47.87	GRAVEL	B 143+75	RT	32	15.61	GRAVEL
A 52+04	RT	22	11.23	GRAVEL	A 221+97	RT	19	9.71	GRAVEL	A 353+00	LT	19	12.02	PAVED	B 149+24	LT	28	15.13	GRAVEL
A 52+31	LT	63	29.76	GRAVEL	A 222+52	RT	20	10.52	GRAVEL	A 353+75	LT	15	15.40	GRAVEL	B 151+22	LT	28	14.03	GRAVEL
A 53+09	RT	25	12.38	GRAVEL	A 222+55	LT	53	25.51	GRAVEL	A 354+91	LT	16	16.70	GRAVEL	B 155+72	RT	19	11.03	GRAVEL
A 57+78	RT	22	5.28	WOODS	A 223+97	RT	91	44.59	GRAVEL	A 355+31	LT	18	7.63	PAVED	B 155+77	LT	49	23.14	GRAVEL
A 61+38	LT	237	111.09	GRAVEL	A 225+32	RT	17	8.08	GRAVEL	A 355+85	LT	21	8.93	PAVED	B 159+50	LT	93	42.62	GRAVEL
A 64+55	RT	50	24.19	GRAVEL	A 226+13	RT	48	20.83	GRAVEL	A 356+68	LT	40	22.89	GRAVEL	B 159+60	RT	13	6.39	WOODS
A 67+00	RT	22	10.58	GRAVEL	A 232+70	RT	24	12.54	GRAVEL	A 357+62	LT	22	11.13	GRAVEL	B 161+52	RT	21	10.46	GRAVEL
A 71+33	RT	34	16.29	GRAVEL	A 235+02	LT	39	17.98	GRAVEL	A 358+04	LT	36	19.67	GRAVEL	B 165+64	LT	21	11.10	GRAVEL
A 82+24	RT	40	20.26	GRAVEL	A 235+47	RT	50	23.37	GRAVEL	A 359+88	LT	49	23.30	PAVED	B 166+23	LT	20	9.75	GRAVEL
A 82+83	RT	33	16.25	GRAVEL	A 237+00	LT	31	15.63	GRAVEL	A 361+70	RT	22	6.46	FIELD	B 166+59	LT	32	15.72	GRAVEL
A 100+91	LT	46	22.57	GRAVEL	A 237+90	RT	30	14.54	GRAVEL	A 368+08	RT	28	13.88	GRAVEL	B 166+91	RT	29	14.52	GRAVEL
A 105+50	LT	39	19.53	GRAVEL	A 238+10	LT	22	12.05	GRAVEL	A 369+89	LT	25	11.91	GRAVEL	B 170+83	RT	12	2.93	WOODS
A 107+68	RT	15	7.88	GRAVEL	A 240+12	LT	29	31.08	GRAVEL	A 371+34	LT	33	15.25	PAVED	B 173+51	LT	13	12.00	GRAVEL
A 109+74	LT	24	12.37	GRAVEL	A 241+59	LT	20	10.15	GRAVEL	A 372+18	LT	16	8.28	PAVED					
A 113+12	RT	28	13.31	PAVED	A 242+29	LT	13	2.91	WOODS	A 377+30	LT	52	26.06	GRAVEL					
A 113+60	RT	21	10.70	PAVED	A 243+93	LT	18	9.38	GRAVEL	A 378+91	LT	26	12.25	GRAVEL					
A 115+18	LT	25	13.02	GRAVEL	A 244+96	RT	34	14.66	GRAVEL	A 380+67	LT	23	11.78	GRAVEL					
A 124+49	LT	14	6.67	GRAVEL	A 246+08	LT	13	7.10	GRAVEL	A 381+29	LT	20	10.76	GRAVEL					
A 125+46	LT	18	8.30	GRAVEL	A 246+37	RT	15	3.48	FIELD	A 382+75	LT	18	9.05	WOODS					
A 127+18	LT	105	47.78	GRAVEL	A 246+39	LT	17	8.73	GRAVEL	A 384+02	LT	42	21.36	PVT RD					
A 129+29	LT	12	15.74	PAVED	A 248+63	LT	20	9.74	PAVED	A 386+02	LT	24	11.62	FIELD					
A 130+75	LT	56	27.08	GRAVEL	A 249+77	RT	19	9.99	GRAVEL	A 386+43	LT	32	15.88	GRAVEL					
A 131+71	LT	13	13.16	PAVED	A 250+72	RT	32	16.36	PAVED	JAMAICA									
A 132+60	RT	58	27.46	PAVED	A 253+27	LT	20	10.75	GRAVEL	B 4+48	LT	18	9.13	GRAVEL					
A 133+23	LT	10	8.06	PAVED	A 270+55	LT	22	11.29	GRAVEL	B 7+34	RT	100	48.75	GRAVEL					
A 133+96	LT	31	15.51	GRAVEL	A 278+49	RT	25	12.23	PAVED	B 12+42	LT	41	19.69	PAVED	COLUMN 1			1046.6	
A 136+36	LT	44	21.88	GRAVEL	A 280+71	RT	37	17.55	GRAVEL	B 13+98	RT	21	10.37	GRAVEL	COLUMN 2			951.4	
A 137+36	LT	20	4.85	FIELD	A 281+81	LT	14	6.70	FIELD	B 26+02	RT	46	61.42	GRAVEL	COLUMN 3			1007.8	
A 138+13	LT	15	3.61	FIELD	A 282+66	RT	26	14.15	GRAVEL	B 31+75	LT	32	16.28	GRAVEL	COLUMN 4			432.3	
A 138+20	RT	9	5.51	GRAVEL	A 284+79	LT	USE ITEM 490.30 FOR PAVED DRIVE			B 35+13	RT	24	13.65	GRAVEL					
A 138+96	LT	13	3.73	FIELD	A 285+06	RT	22	10.56	PAVED	B 35+22	LT	17	8.79	PAVED					
A 139+82	LT	52	25.81	GRAVEL	A 286+05	LT	15	3.42	FIELD	B 37+93	RT	23	10.53	PAVED					
A 152+99	LT	16	7.19	PAVED	A 293+72	LT	21	11.42	GRAVEL	B 38+83	LT	27	13.60	GRAVEL	SUBTOTAL			3438.2	
A 154+81	RT	27	6.44	FIELD	A 295+52	LT	38	18.50	GRAVEL	B 47+59	RT	28	14.01	GRAVEL	ROUNDING			72	
A 155+10	LT	54	24.45	PAVED	A 305+84	LT	25	12.39	GRAVEL	B 49+95	RT	21	10.35	GRAVEL	TOTAL			3510	
A 155+55	RT	21	4.82	FIELD	A 306+43	RT	58	27.74	GRAVEL	B 52+55	LT	10	4.41	WOODS					

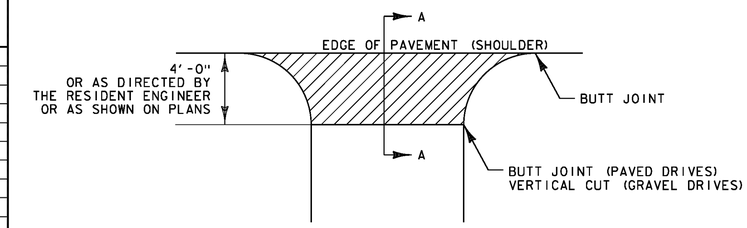

PLAN

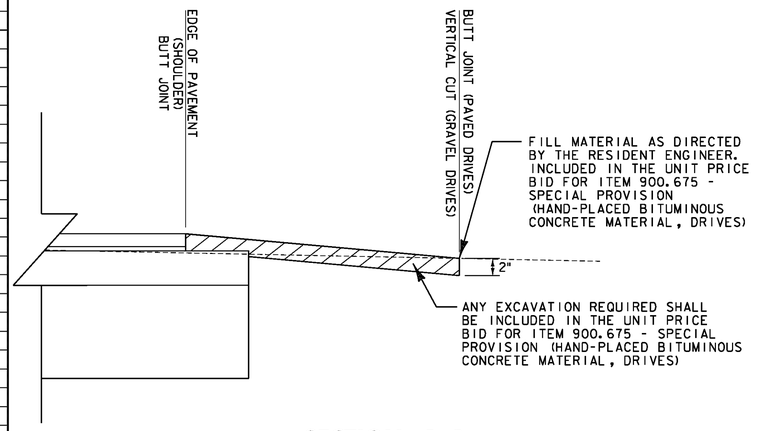

SECTION A–A

AREAS FOR 900.675 - SPECIAL PROVISION (HAND-PLACED BIT. CONC. MATERIAL, DRIVES)

HANDWORK DETAILS FOR DRIVES

NOT TO SCALE

PROJECT NAME: WARDSBORO-JAMAICA
PROJECT NUMBER: ER STP 013-1(17)

FILE NAME: dl2b236_frm.dgn
PROJECT LEADER: K. UPMAL
DESIGNED BY: B. KIPP
HANDWORK DETAILS FOR DRIVES

PLOT DATE: 2/26/2014
DRAWN BY: B. KIPP
CHECKED BY: A. KEMPTON
SHEET 52 OF 444