STATE OF VERMONT
AGENCY OF TRANSPORTATION

TRAFFIC SIGN SUMMARY SHEET 2

MILEMARKER, STATION, OR SIGN NUMBER	SIGN LEGEND	SIGN DIMENSIONS EA	WIDTH (in)	HEIGHT (in)	NEW & SALVAGED SIGNS "A"	"B"	SALV SIGN	SALV TIS	EXIST POST RETAIN	EXIST POST SALVAGE	NEW SIGN POSTS NO. OF POSTS	FLANGED CHANNEL lb/ft 1.12	2.0	3.0	SQUARE STEEL (in) lb/ft 1.75 2.16	2.0 2.42	2.5 3.35	ANCHOR	SLEEVE	TUBULAR ALUMINUM Ø (in) lb/ft 3.0 1.3	4.0 1.7	4.0 MOD 1.7	FOUND-ATION	TUBULAR STEEL Ø (in) lb/ft 3.0 7.6	3.5 9.0	4.0 10.8	5.0 14.6	W-SHAPE STEEL FTG. SIZE 24"	30"	WEIGHT	POST SIZE	SIGN FRAME REQUIRED	REMARKS	SIGN DETAIL SHSM	DETAIL ON SHEET NUMBER	STD. SHEET NUMBER
											OPTION ITEMS																											
STA. A 48+91, LT							X				1					15.0		X																			
							X																														
STA. A 52+80, RT		1	6	10	0.42						1					8.0		X																		E-138	
STA. A 62+99, LT		1	6	10	0.42						1					8.0		X																		E-138	
STA. A 73+92, RT		1	6	10	0.42						1					8.0		X																		E-138	
STA. A 80+16, RT							X				1					15.0		X																	VW-133		
STA. A 84+80, LT	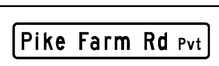	1	66	12	5.50						2					30.0		X																	168		
		1	6	10	0.42																															E-138	
STA. A 92+19, RT							X				1					15.0		X																			
							X																														
STA. A 93+92, RT		1	6	10	0.42						1					8.0		X																		E-138	
STA. A 96+04, RT							X				2					30.0		X																			
STA. A 96+26, RT							X				2					30.0		X																			
SHS = 2004 FHWA STANDARD HIGHWAY SIGNS & MARKINGS/2012 SUPP. FYG = FLUORESCENT YELLOW GREEN												FT	FT	FT	FT	FT 167	FT		EA	LB	LB	LB		LB	LB	LB	LB									
FINAL POST LENGTHS ARE TO BE DETERMINED IN THE FIELD. POST SIZES ARE COMPUTED BASED ON INFORMATION FURNISHED ON THE STANDARD SHEETS AND THE VTRANS "SIGN POST DESIGN GUIDELINE."	**GRAND TOTALS**	SF 7.58	SF	EA 7	SF							FT			FT 167				LB				EA	LB				EA	EA	LB						

PROJECT NAME: WARDSBORO JAMAICA
PROJECT NUMBER: ER STP 013-1(17)

FILE NAME: dl2b236_frm.dgn
PROJECT LEADER: K. UPMAL
DESIGNED BY: B. KIPP
TRAFFIC SIGN SUMMARY SHEET 2

PLOT DATE: 2/26/2014
DRAWN BY: C. LEACH
CHECKED BY: B. KIPP