STATE OF VERMONT
AGENCY OF TRANSPORTATION

DETOUR SIGN SUMMARY SHEET 4

MILEMARKER, STATION, OR SIGN NUMBER	SIGN LEGEND	SIGN DIMENSIONS EA	WIDTH (in)	HEIGHT (in)	NEW & SALVAGED SIGNS "A"	"B"	SALV SIGN	SALV TIS	EXIST POST RETAIN	SALVAGE	NEW SIGN POSTS NO. OF POSTS	FLANGED CHANNEL lb/ft 1.12	2.0	3.0	SQUARE STEEL (in) 1.75 lb/ft 1.88	2.0 lb/ft 2.42	2.5 lb/ft 3.35	ANCHOR	SLEEVE	TUBULAR ALUMINUM Ø (in) 3.0 lb/ft 1.3	4.0 lb/ft 1.7	4.0 MOD lb/ft 1.7	TUBULAR STEEL Ø (in) FOUND-ATION	3.0 lb/ft 7.6	3.5 lb/ft 9.0	4.0 lb/ft 10.8	5.0 lb/ft 14.6	W-SHAPE STEEL FTG. SIZE 24"	30"	WEIGHT	POST SIZE	SIGN REQUIRED	REMARKS	SIGN DETAIL S.H.S.M.*	DETAIL ON SHEET NUMBER	STD. SHEET NUMBER
OPTION ITEMS																																					
SEE DETOUR PLAN	M5-1R, VERMONT STATE ROUTE ADVANCE TURN ARROW AUXILIARY SIGN RIGHT TURN ARROW	1	21	15	2.19																													BLACK LEGEND ON FLUORESCENT ORANGE BACKGROUND			E-136B
INDIVIDUAL SIGNS																																					
SEE DETOUR PLAN	VT 100 CLOSED 6 MILES AHEAD NO THRU TRAFFIC SP-2, VT 100 CLOSED 6 MILES AHEAD NO THRU TRAFFIC	1	60	30	12.50																													BLACK LEGEND ON WHITE BACKGROUND		SP-2 SEE SHEET 36	
SEE DETOUR PLAN	VT 100 CLOSED 3.5 MILES AHEAD NO THRU TRAFFIC SP-3, VT 100 CLOSED 3.5 MILES AHEAD NO THRU TRAFFIC	1	60	30	12.50																													BLACK LEGEND ON WHITE BACKGROUND		SP-3 SEE SHEET 36	
SEE DETOUR PLAN	VT 100 CLOSED 3 MILES AHEAD NO THRU TRAFFIC SP-4, VT 100 CLOSED 3 MILES AHEAD NO THRU TRAFFIC	1	60	30	12.50																													BLACK LEGEND ON WHITE BACKGROUND		SP-4 SEE SHEET 36	
SEE DETOUR PLAN	VT 100 CLOSED 1.5 MILES AHEAD NO THRU TRAFFIC SP-5, VT 100 CLOSED 1.5 MILES AHEAD NO THRU TRAFFIC	1	60	30	12.50																													BLACK LEGEND ON WHITE BACKGROUND		SP-5 SEE SHEET 36	
SEE DETOUR PLAN	ROAD CLOSED R11-2, ROAD CLOSED	2	48	30	20.00																																E-102A
SEE DETOUR PLAN	ROAD CLOSED XXX FT W20-3, ROAD CLOSED (WITH DISTANCE)	4	36	36	36.00																													BLACK LEGEND ON FLUORESCENT ORANGE BACKGROUND			E-102
												FT	FT	FT	FT	FT	FT		EA	LB	LB	LB		LB	LB	LB	LB									
	TOTALS				SF 108.19	SF	EA.	EA.				FT			FT					LB			EA.	LB				EA.	EA.	LB						

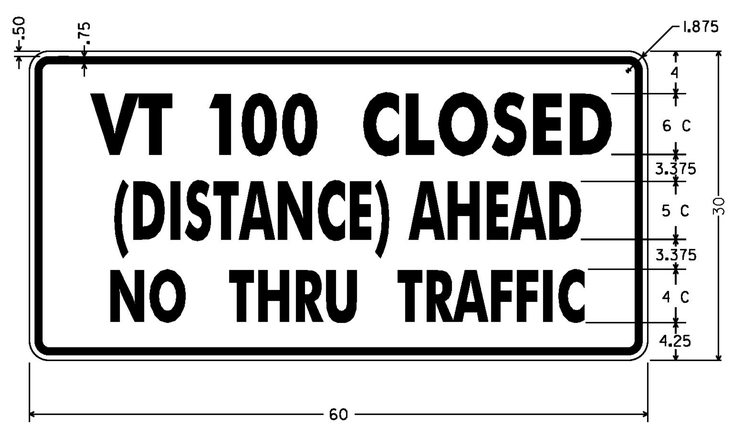

SP-1 - SP-5 SIGN DETAIL (in)
NOT TO SCALE

*STANDARD HIGHWAY SIGNS AND MARKINGS BOOK

GREEN INTERNATIONAL AFFILIATES, INC.
CIVIL AND STRUCTURAL ENGINEERS

PROJECT NAME: JAMAICA
PROJECT NUMBER: ER STP 013-2(12)

FILE NAME: z12b474tmptss.dgn
PROJECT LEADER: E. ATKINS
DESIGNED BY: Y. CAO
DETOUR SIGN SUMMARY SHEET 4
PLOT DATE: 02/27/2015
DRAWN BY: C. MORIN
CHECKED BY: E. ATKINS
SHEET 47 OF 48