STATION	POSITION	TYPE	QUANTITY (SY)
GRANVILLE			
44+25	LT	GRAVEL	105.4
		SUBTOTAL =	105.4
		ROUNDING =	4.6
		TOTAL =	110.0

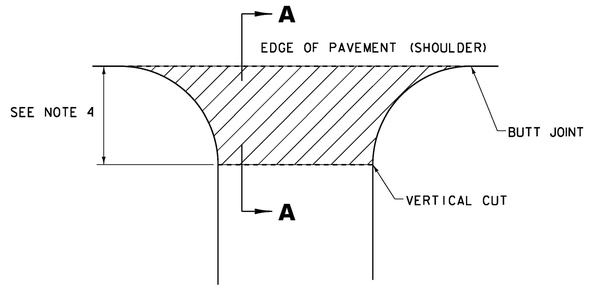

PLAN

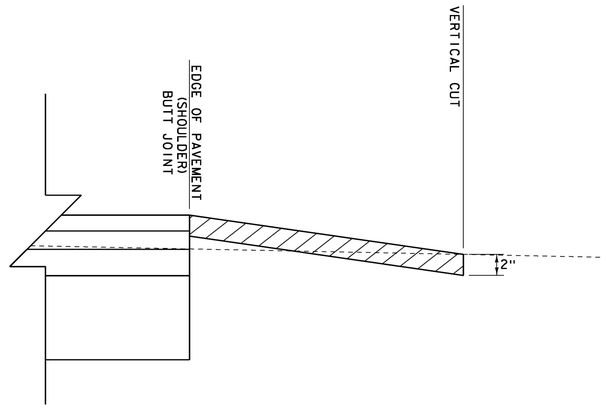

SECTION A-A

HANDWORK DETAILS FOR GRAVEL DRIVES

NOTES:

1. PAVING LIFT NOT TO EXCEED TWO INCHES.
2. THE COST OF PLACING SUBBASE MATERIAL, CLEANING EXISTING PAVED SURFACES, INCLUDING POWER EQUIPMENT, AND FOR FILLING JOINTS, CRACKS AND HOLES WILL NOT BE PAID DIRECTLY BUT WILL BE CONSIDERED INCIDENTAL TO ITEM 900.675 "SPECIAL PROVISION (HAND-PLACED BITUMINOUS CONCRETE MATERIAL, DRIVES)".
3. EXCAVATION OR FILL NEEDED TO ACHIEVE PROPER DRIVE SLOPES WILL NOT BE PAID DIRECTLY BUT WILL BE CONSIDERED INCIDENTAL TO ITEM 900.675 "SPECIAL PROVISION (HAND-PLACED BITUMINOUS CONCRETE MATERIAL, DRIVES)".
4. FIELD DRIVES 2'-0"; RESIDENTIAL AND COMMERCIAL DRIVES 4'-0"; OR AS DIRECTED BY THE ENGINEER.

LEGEND

ITEM 900.675 "SPECIAL PROVISION (HAND-PLACED BITUMINOUS CONCRETE MATERIAL, DRIVES)"

DETAILS ARE NOT TO SCALE

PROJECT NAME: GRANVILLE
PROJECT NUMBER: ER STP 013-4(40)

FILE NAME: z12b520.dgn
PROJECT LEADER: J. TUCKER
DESIGNED BY: B. BRESLEND
HANDWORK DETAILS FOR DRIVES

PLOT DATE: 7/8/2015
DRAWN BY: B. BRESLEND
CHECKED BY: B. BRESLEND