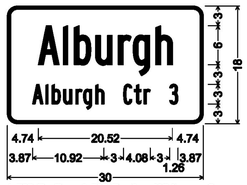

1.50" Radius, 0.50" Border, White on Green;
"Alburgh" B specified length;
"Alburgh Ctr" B specified length; "3" B;

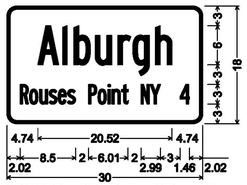

1.50" Radius, 0.50" Border, White on Green;
"Alburgh" B specified length;
"Rouses Point NY" B specified length; "4" B;

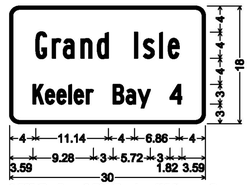

1.50" Radius, 0.50" Border, White on Green;
"Grand Isle" B specified length;
"Keeler Bay" C specified length; "4" C;

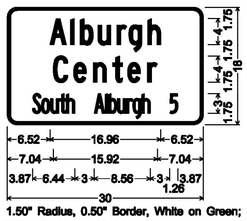

1.50" Radius, 0.50" Border, White on Green;
"Alburgh" C specified length;
"Center" C specified length;
"South Alburgh" B specified length; "5" B;

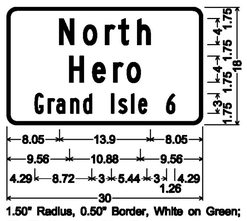

1.50" Radius, 0.50" Border, White on Green;
"North" C specified length;
"Hero" C specified length;
"Grand Isle" B specified length; "6" B;

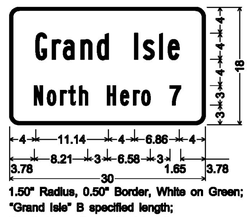

1.50" Radius, 0.50" Border, White on Green;
"Grand Isle" B specified length;
"North Hero" B specified length;
"7" C;

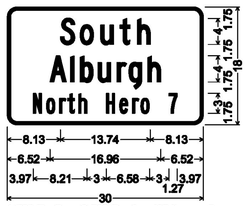

1.50" Radius, 0.50" Border, White on Green;
"South" C specified length;
"Alburgh" C specified length;
"North Hero" B specified length; "7" B;

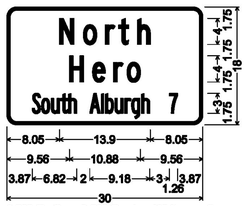

1.50" Radius, 0.50" Border, White on Green;
"North" C specified length;
"Hero" C specified length;
"South Alburgh" B specified length; "7" B;

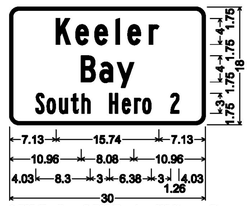

1.50" Radius, 0.50" Border, White on Green;
"Keeler" C specified length;
"Bay" C specified length;
"South Hero" B specified length; "2" B;

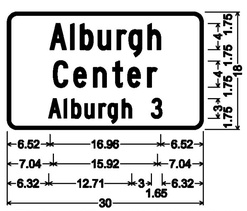

1.50" Radius, 0.50" Border, White on Green;
"Alburgh" C specified length;
"Center" C specified length;
"Alburgh" C specified length; "3" C;

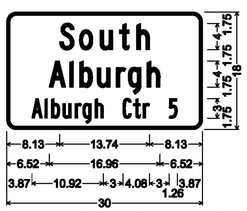

1.50" Radius, 0.50" Border, White on Green;
"South" C specified length;
"Alburgh" C specified length;
"Alburgh Ctr" B specified length; "5" B;

ALL SIGNS IN THIS SECTION ARE SIGN CODE VD–018

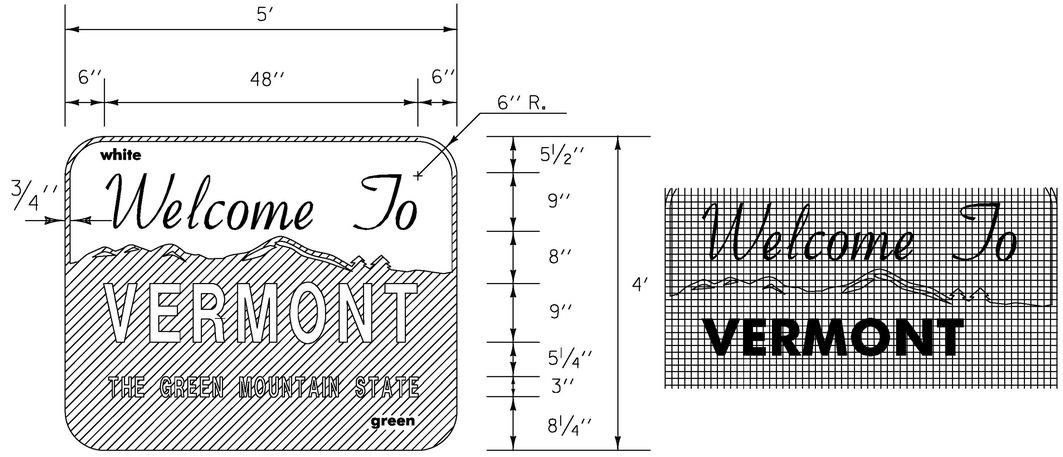

VD–421

NOTE:
FOR THE WORDS "WELCOME TO" USE GERBER FONT MURRAY HILL BOLD OR EQUIVALENT. TEXT COLOR IS GREEN. ALL OTHER TEXT USE GERBER FONT SOUVENIR DEMIBOLD OR EQUIVALENT. TEXT COLOR IS WHITE. ALL SHEETING SHALL BE MIN. ASTM D 4956 TYPE III RETROREFLECTIVE.

MATERIALS:
THE SIGN BASE MATERIAL USED FOR THIS SIGN SHALL BE FLAT SHEET ALUMINUM 0.125" MIN.

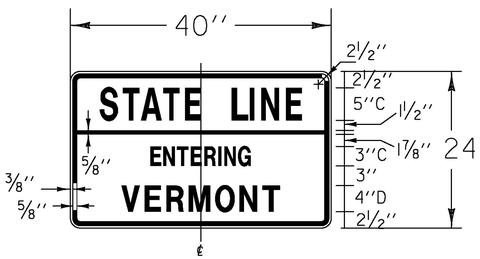

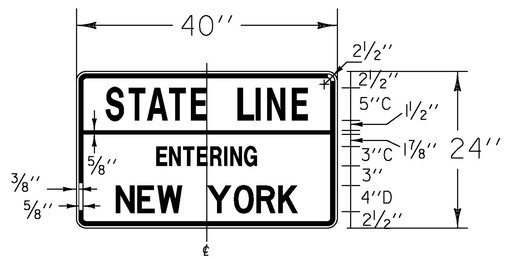

ALL SIGNS IN THIS SECTION ARE SIGN CODE VD–450

ALL DIMENSIONS SHOWN IN INCHES, EXCEPT WHERE NOTED.
NOT TO SCALE

PROJECT NAME: ALBURGH-COLCHESTER
PROJECT NUMBER: STPG SIGN(45)

T.Y. LIN INTERNATIONAL

FILE NAME: z12b530_SD02.dgn
PROJECT LEADER: D. BRYANT
DESIGNED BY: B. TOOTHAKER
SIGN DETAILS 3

PLOT DATE: 4/15/2014
DRAWN BY: J. BLANCHARD
CHECKED BY: K. KERN
SHEET 6 OF 167