1.50" Radius, 0.38" Border, White on Green;
Standard Arrow Custom 9.00" X 6.13" 90"; "Burlington" C;

1.50" Radius, 0.38" Border, White on Green;
Standard Arrow Custom 9.00" X 6.13" 90"; "Alburgh Ctr" C; "5" C;

1.50" Radius, 0.38" Border, White on Green;
Standard Arrow Custom 9.00" X 6.13" 135"; "Montreal Quebec" C 80% spacing;

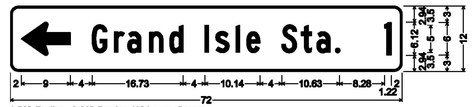

1.50" Radius, 0.38" Border, White on Green;
Standard Arrow Custom 9.00" X 6.13" 180"; "Grand Isle Sta." C; "1" C 80% spacing;

1.50" Radius, 0.38" Border, White on Green;
Standard Arrow Custom 9.00" X 6.13" 90"; "Champlain Islands" C; "11" C;

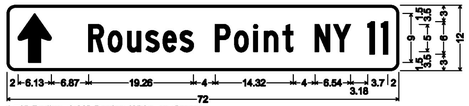

1.50" Radius, 0.38" Border, White on Green;
Standard Arrow Custom 9.00" X 6.13" 90"; "Rouses Point NY" C 80% spacing; "11" C;

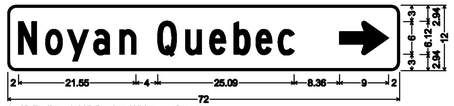

1.50" Radius, 0.38" Border, White on Green;
"Noyan Quebec" C; Standard Arrow Custom 9.00" X 6.13" 0";

1.50" Radius, 0.38" Border, White on Green;
Standard Arrow Custom 9.00" X 6.13" 180"; "NY via Ferry" C; "5" C;

1.50" Radius, 0.38" Border, White on Green;
Standard Arrow Custom 9.00" X 6.13" 180"; "Swanton" C; "10" C;

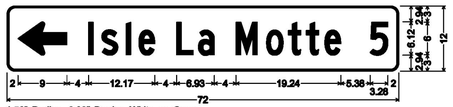

1.50" Radius, 0.38" Border, White on Green;
Standard Arrow Custom 9.00" X 6.13" 180"; "Isle La Motte" C; "5" C;

1.50" Radius, 0.38" Border, White on Green;
Standard Arrow Custom 9.00" X 6.13" 90"; "South Hero" C; "3" C;

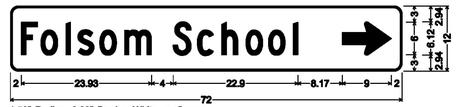

1.50" Radius, 0.38" Border, White on Green;
"Folsom School" C; Standard Arrow Custom 9.00" X 6.13" 0";

1.50" Radius, 0.38" Border, White on Green;
Standard Arrow Custom 9.00" X 6.13" 90"; "S Alburgh" C; "5" C;

1.50" Radius, 0.38" Border, White on Green;
Standard Arrow Custom 9.00" X 6.13" 90"; "Alburgh" C; "2" C;

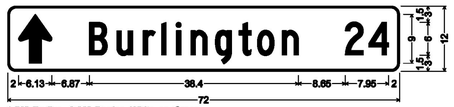

1.50" Radius, 0.38" Border, White on Green;
Standard Arrow Custom 9.00" X 6.13" 90"; "Burlington" C; "24" C;

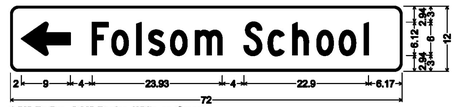

1.50" Radius, 0.38" Border, White on Green;
Standard Arrow Custom 9.00" X 6.13" 180"; "Folsom School" C;

1.50" Radius, 0.38" Border, White on Green;
Standard Arrow Custom 9.00" X 6.13" 90"; "Grand Isle" C; "18" C;

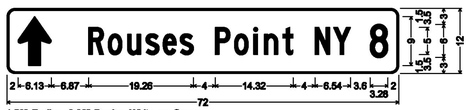

1.50" Radius, 0.38" Border, White on Green;
Standard Arrow Custom 9.00" X 6.13" 90"; "Rouses Point NY" C 80% spacing; "8" C;

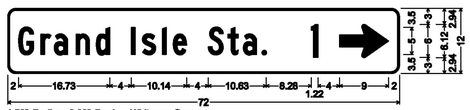

1.50" Radius, 0.38" Border, White on Green;
"Grand Isle Sta." C; "1" C 80% spacing; Standard Arrow Custom 9.00" X 6.13" 0";

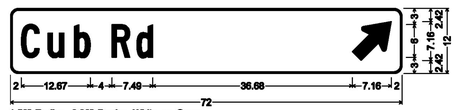

1.50" Radius, 0.38" Border, White on Green;
"Cub Rd" C; Standard Arrow Custom 9.00" X 6.13" 45";

1.50" Radius, 0.38" Border, White on Green;
Standard Arrow Custom 9.00" X 6.13" 90"; "North Hero" C; "7" C;

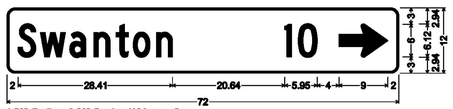

1.50" Radius, 0.38" Border, White on Green;
"Swanton" C 80% spacing; "10" C; Standard Arrow Custom 9.00" X 6.13" 0";

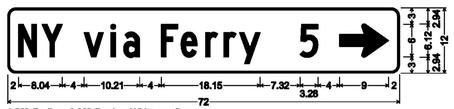

1.50" Radius, 0.38" Border, White on Green;
"NY via Ferry" C; "5" C; Standard Arrow Custom 9.00" X 6.13" 0";

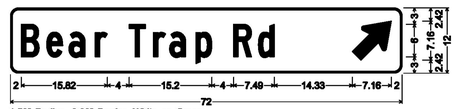

1.50" Radius, 0.38" Border, White on Green;
"Bear Trap Rd" C; Standard Arrow Custom 9.00" X 6.13" 45";

1.50" Radius, 0.38" Border, White on Green;
Standard Arrow Custom 9.00" X 6.13" 90"; "Burlington" C; "38" C;

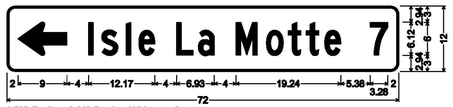

1.50" Radius, 0.38" Border, White on Green;
Standard Arrow Custom 9.00" X 6.13" 180"; "Isle La Motte" C; "7" C;

1.50" Radius, 0.38" Border, White on Green;
Standard Arrow Custom 9.00" X 6.13" 90"; "Grand Isle" C; "1" C;

1.50" Radius, 0.38" Border, White on Green;
Standard Arrow Custom 9.00" X 6.13" 180"; "Bear Trap Rd" C;

1.50" Radius, 0.38" Border, White on Green;
"Isle La Motte" C; "5" C; Standard Arrow Custom 9.00" X 6.13" 0";

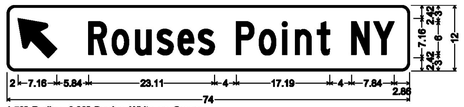

1.50" Radius, 0.38" Border, White on Green;
Standard Arrow Custom 9.00" X 6.13" 135"; "Rouses Point NY" C 80% spacing;

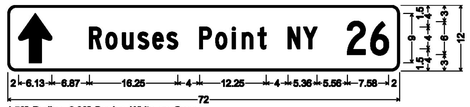

1.50" Radius, 0.38" Border, White on Green;
Standard Arrow Custom 9.00" X 6.13" 90"; "Rouses Point NY" C; "26" C;

ALL DIMENSIONS SHOWN IN INCHES, EXCEPT WHERE NOTED.
NOT TO SCALE

ALL SIGNS IN THIS SECTION ARE SIGN CODE VD1-1

TYLIN INTERNATIONAL	PROJECT NAME: ALBURGH-COLCHESTER	
	PROJECT NUMBER: STPG SIGN(45)	
	FILE NAME: zl2b530_SD02.dgn	PLOT DATE: 4/15/2014
	PROJECT LEADER: D. BRYANT	DRAWN BY: J. BLANCHARD
	DESIGNED BY: B. TOOTHAKER	CHECKED BY: K. KERN
	SIGN DETAILS 5	SHEET 8 OF 167