DIRECTION	MILEPOINT	LOCATION CODE (SHEET 2)	SIGN CODE	WIDTH (IN)	HEIGHT (IN)	SHEETING REMARKS	SIGN LEGEND	NEW SIGNS "A"	NEW SIGNS "B"	EXISTING SIGNS RETAIN	EXISTING SIGNS SALVAGE FROM	EXISTING SIGNS SALVAGE TO	EXISTING SIGNS REMOVE	EXIST POST RETAIN	EXIST POST REMOVE	NUMBER OF NEW POSTS	SQUARE STEEL (IN) 1.75 (LB / FT) 1.88	SQUARE STEEL (IN) 2.00 (LB / FT) 2.42	SQUARE STEEL (IN) 2.50 (LB / FT) 3.35	TUBULAR STEEL Ø (IN) FOUNDATION	TUBULAR STEEL Ø (IN) 3.00 (LB / FT) 7.60	TUBULAR STEEL Ø (IN) 3.50 (LB / FT) 9.00	TUBULAR STEEL Ø (IN) 4.00 (LB / FT) 10.80	TUBULAR STEEL Ø (IN) 5.00 (LB / FT) 14.60	SIGN FRAME REQUIRED	REMARKS	SIGN DETAIL LOCATION SHSM	SIGN DETAIL LOCATION PROJECT SHEET #	SIGN DETAIL LOCATION STANDARD SHEET #
SHOREHAM VT-74 EB							FY-FLUORESCENT YELLOW FYG-FLUORESCENT YELLOW GREEN																			"SHSM"-STANDARD HIGHWAY SIGNS AND MARKINGS			
EB	3.945	A	W1-2L	30	30								1		X														
		A	W1-2L	30	30			6.25								1		14.0 X									X		
EB	4.126	A	W1-1L	30	30								1		X														
		A	W13-1	18	18								1																
		A	W1-1L	30	30			6.25								1		16.5 X									X		
		A	W13-1P	18	18			2.25																			X		
EB	4.223	A	W1-6L	48	24		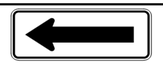	8.00								2		15.0 X 14.75								INSTALL 10 FT WEST OF LARGE RIGHT ARROW	X		
EB	4.224	A	W1-6	48	24		<=== LEFT LARGE ARROW						1		X														
EB	4.226	B	W1-6	48	24								1		X														
		B	W1-6R	48	24			8.00								2		14.75 X 15.25									X		
EB	4.467	A	W3-5	36	36								1	X															
		A	W3-5	36	36			9.00																			X		
EB	4.516	A	VD-018	30	18								1	X															
		A	VD-018	30	18			3.75																				6	
EB	4.564	A	R2-1	24	30								1	X															
SIGN SUMMARY SHEET							SHEET TOTALS	43.50	0.00	0	0	0	8	0	0	6		90.25 90.0		0	0.0	0.0	0.0	0.0					
								SF	SF	EA	EA	EA	EA	EA	EA	EA		FT		EA	LB	LB	LB	LB					
VERMONT AGENCY OF TRANSPORTATION							TOWN DIRECTIONAL TOTALS	771.0	0.0	1	2	2	137	0	0	88		1320.0		0		0.0							

PROJECT NAME: **STATEWIDE-SOUTHWEST**
PROJECT NUMBER: **STPG SIGN(47)**

FILE NAME: **z12c534TSS.xlsm** PLOT DATE: **9/12/2014**
PROJECT MANAGER: **D. BRYANT** DRAWN BY: **B. TOOTHAKER**
DESIGNED BY: **B. TOOTHAKER** CHECKED **K. KERN**
SHOREHAM EB SHEET 10 SHEET **46** OF **107**