DIRECTION	MILEPOINT	LOCATION CODE (SHEET 2)	SIGN CODE	WIDTH (IN)	HEIGHT (IN)	SHEETING REMARKS	SIGN LEGEND	NEW SIGNS "A"	NEW SIGNS "B"	EXISTING SIGNS RETAIN	EXISTING SIGNS SALVAGE FROM	EXISTING SIGNS SALVAGE TO	EXISTING SIGNS REMOVE	EXIST POST RETAIN	EXIST POST REMOVE	NUMBER OF NEW POSTS	SQUARE STEEL (IN) 1.75 (LB / FT) 1.88	SQUARE STEEL (IN) 2.00 (LB / FT) 2.42	SQUARE STEEL (IN) 2.50 (LB / FT) 3.35	TUBULAR STEEL Ø (IN) FOUNDATION	TUBULAR STEEL Ø (IN) 3.00 (LB / FT) 7.60	TUBULAR STEEL Ø (IN) 3.50 (LB / FT) 9.00	TUBULAR STEEL Ø (IN) 4.00 (LB / FT) 10.80	TUBULAR STEEL Ø (IN) 5.00 (LB / FT) 14.60	SIGN FRAME REQUIRED	REMARKS	SIGN DETAIL LOCATION SHSM	SIGN DETAIL LOCATION PROJECT SHEET #	SIGN DETAIL LOCATION STANDARD SHEET #
SHOREHAM VT-74 EB							FY-FLUORESCENT YELLOW FYG-FLUORESCENT YELLOW GREEN																			"SHSM"-STANDARD HIGHWAY SIGNS AND MARKINGS			
		A	M1-5	24	24								1																
		A	M6-1	21	15								1																
		A	M3-2	24	12								1																
		A	M1-5	24	24								1																
		A	M6-1	21	15								1																
		A	M3-3	24	12								1																
		A	M1-5	24	24								1																
		A	M6-1	21	15								1																
		A	M3-1	24	12	GRN/ WHT		2.00																		RETAIN EXISTING SIGN FRAME AND INSTALL NEW SIGNS ON EXISTING FRAME			E-136b
		A	M1-5	24	24	GRN/ WHT		4.00																					E-136b
		A	M6-1	21	15	GRN/ WHT		2.19																					E-136b
		A	M3-2	24	12	GRN/ WHT	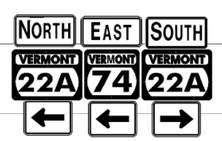	2.00																					E-136b
		A	M1-5	24	24	GRN/ WHT		4.00																					E-136b
		A	M6-1	21	15	GRN/ WHT		2.19																					E-136b
		A	M3-3	24	12	GRN/ WHT		2.00																					E-136b
							SHEET TOTALS	18.38	0.00	0	0	0	8	0	0	0		0.0		0	0.0	0.0	0.0	0.0					
								SF	SF	EA	EA	EA	EA	EA	EA	EA		FT		EA	LB	LB	LB	LB					
							TOWN DIRECTIONAL TOTALS	771.0	0.0	1	2	2	137	0	0	88		1320.0		0		0.0							

SIGN SUMMARY SHEET

VERMONT AGENCY OF TRANSPORTATION

PROJECT NAME: STATEWIDE-SOUTHWEST
PROJECT NUMBER: STPG SIGN(47)

FILE NAME: z12c534TSS.xlsm
PROJECT MANAGER: D. BRYANT
DESIGNED BY: B. TOOTHAKER
SHOREHAM EB SHEET 15

PLOT DATE: 9/12/2014
DRAWN BY: B. TOOTHAKER
CHECKED: K. KERN