STATE OF VERMONT
AGENCY OF TRANSPORTATION

TRAFFIC SIGN SUMMARY SHEET 1

MILEMARKER, STATION, OR SIGN NUMBER	SIGN LEGEND	SIGN DIMENSIONS EA	SIGN DIMENSIONS WIDTH (in)	SIGN DIMENSIONS HEIGHT (in)	NEW & SALVAGED SIGNS "A"	NEW & SALVAGED SIGNS "B"	NEW & SALVAGED SIGNS SALV SIGN	NEW & SALVAGED SIGNS SALV TIS	EXIST POST RETAIN	EXIST POST SALVAGE	NEW SIGN POSTS NO. OF POSTS	FLANGED CHANNEL lb/ft 1.12	FLANGED CHANNEL lb/ft 2.0	FLANGED CHANNEL lb/ft 3.0	SQUARE STEEL (in) 2.0 lb/ft 2.16	SQUARE STEEL (in) 2.0 lb/ft 2.42	SQUARE STEEL (in) 2.5 lb/ft 3.35	ANCHOR	SLEEVE	TUBULAR ALUMINUM Ø (in) 3.0 lb/ft 1.3	TUBULAR ALUMINUM Ø (in) 4.0 lb/ft 1.7	TUBULAR ALUMINUM Ø (in) 4.0 MOD lb/ft 1.7	FOUND-ATION	TUBULAR STEEL Ø (in) 3.0 lb/ft 7.6	TUBULAR STEEL Ø (in) 3.5 lb/ft 9.0	TUBULAR STEEL Ø (in) 4.0 lb/ft 10.8	TUBULAR STEEL Ø (in) 5.0 lb/ft 14.6	W-SHAPE STEEL FTG. SIZE 24"	W-SHAPE STEEL FTG. SIZE 30"	W-SHAPE STEEL WEIGHT	W-SHAPE STEEL POST SIZE	SIGN FRAME REQUIRED	REMARKS	SIGN DETAIL SHSM	SIGN DETAIL DETAIL ON SHEET NUMBER	SIGN DETAIL STD. SHEET NUMBER
												OPTION ITEMS																								
STA. 161+72.64, LT	SPEED LIMIT 55	1	36	48	12.00						2					X		X																	R2-1		
STA. 162+40.64, RT	 WATCH FOR CROSS TRAFFIC	1 1	36 30	36 18	9.00 3.75						2					X		X																	W2-1	VW-730P THIS SHEET	
STA. 176+67.27, LT	 WATCH FOR CROSS TRAFFIC	1 1	36 30	36 18	9.00 3.75						2					X		X																	W2-1	VW-730P THIS SHEET	
STA. 178+08.27, RT	SPEED LIMIT 55	1	36	48	12.00						2					X		X																	R2-1		
SHEET TOTALS					SF 49.50	SF	EA	SF				FT	FT	FT	FT	FT 120	FT		EA	LB	LB	LB		LB	LB	LB	LB									
															FT		FT 120			LB			EA	LB				EA	EA	LB						

VW-730P SIGN DETAIL

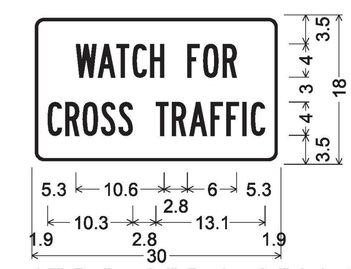

1.5" Radius, 0.4" Border, 0.4" Indent, Black on Yellow;
[WATCH FOR] White B 70% spacing;
[CROSS TRAFFIC] White B 70% spacing;

SHS = 2004 FHWA STANDARD HIGHWAY SIGNS & MARKINGS/2012 SUPP.
FYG = FLUORESCENT YELLOW GREEN

FINAL POST LENGTHS ARE TO BE DETERMINED IN THE FIELD. POST SIZES ARE COMPUTED BASED ON INFORMATION FURNISHED ON THE STANDARD SHEETS AND THE TRAFFIC & SAFETY DIVISION'S "SIGN POST DESIGN GUIDELINE."

PROJECT NAME: MILTON
PROJECT NUMBER: HES 028-1(27)

FILE NAME: t13b028mil_frm.dgn
PROJECT LEADER: P. COBURN
DESIGNED BY: M. BOGACZYK
TRAFFIC SIGN SUMMARY SHEET

PLOT DATE: 12/7/2015
DRAWN BY: M. BOGACZYK
CHECKED BY: M. LACROIX
SHEET 11 OF 91