STATE OF VERMONT
AGENCY OF TRANSPORTATION

TRAFFIC SIGN SUMMARY SHEET 1

MILEMARKER, STATION, OR SIGN NUMBER	SIGN LEGEND	SIGN DIMENSIONS: EA	WIDTH (in)	HEIGHT (in)	NEW & SALVAGED SIGNS: "A"	"B"	SALV SIGN	SALV TIS	EXIST POST: RETAIN	SALVAGE	NO. OF POSTS	NEW SIGN POSTS: FLANGED CHANNEL lb/ft 1.12	FLANGED CHANNEL lb/ft 2.0	FLANGED CHANNEL lb/ft 3.0	SQUARE STEEL (in) 2.0, lb/ft 2.16	SQUARE STEEL (in) 2.0, lb/ft 2.42	SQUARE STEEL (in) 2.5, lb/ft 3.35	ANCHOR	SLEEVE	TUBULAR ALUMINUM Ø (in) 3.0, lb/ft 1.3	TUBULAR ALUMINUM Ø (in) 4.0, lb/ft 1.7	TUBULAR ALUMINUM Ø (in) 4.0 MOD, lb/ft 1.7	FOUNDATION	TUBULAR STEEL Ø (in) 3.0, lb/ft 7.6	TUBULAR STEEL Ø (in) 3.5, lb/ft 9.0	TUBULAR STEEL Ø (in) 4.0, lb/ft 10.8	TUBULAR STEEL Ø (in) 5.0, lb/ft 14.6	W-SHAPE STEEL: FTG. SIZE 24"	FTG. SIZE 30"	WEIGHT	POST SIZE	SIGN FRAME REQUIRED	REMARKS	SIGN DETAIL: SHSM	DETAIL ON SHEET NUMBER	STD. SHEET NUMBER
												OPTION ITEMS																								
STA. 16+21.12, RT	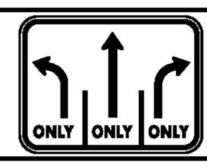	1	48	30	10.00						2					X		X															VR-932			E-145B
STA. 17+89.76, RT		1	36	36	9.00						1					X		X																R3-7R		
STA. 26+03.31, LT		1	36	36	9.00						1					X		X																R3-7R		
STA. 27+79.05, LT	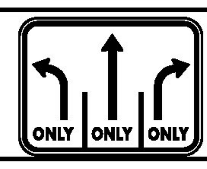	1	48	30	10.00						2					X		X															VR-932			E-145B
		1																																		
												FT	FT	FT	FT	FT 90	FT		EA	LB	LB	LB		LB	LB	LB	LB									
				SHEET TOTALS	SF 38.00	SF	EA	SF				FT			FT 90					LB			EA	LB				EA	EA	LB						

SHSM = 2004 FHWA STANDARD HIGHWAY SIGNS & MARKINGS/2012 SUPP.
FYG = FLUORESCENT YELLOW GREEN

FINAL POST LENGTHS ARE TO BE DETERMINED IN THE FIELD. POST SIZES ARE COMPUTED BASED ON INFORMATION FURNISHED ON THE STANDARD SHEETS AND THE TRAFFIC & SAFETY DIVISION'S "SIGN POST DESIGN GUIDELINE."

PROJECT NAME: COLCHESTER
PROJECT NUMBER: HES 028-I(28)

FILE NAME: t13b028frm.dgn
PROJECT LEADER: P. COBURN
DESIGNED BY: M. BOGACZYK
TRAFFIC SIGN SUMMARY SHEET 1

PLOT DATE: 11/23/2015
DRAWN BY: M. BOGACZYK
CHECKED BY: M. LACROIX
SHEET 62 OF 91