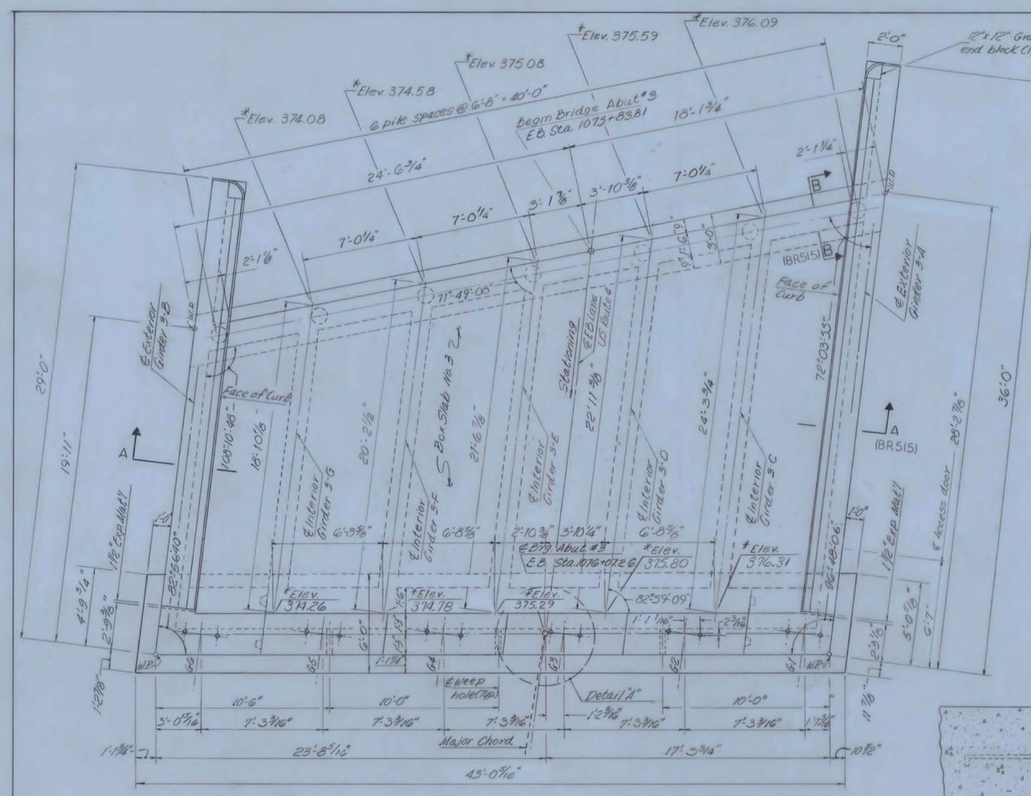

* Note: Elevations are bottom of concrete girder.

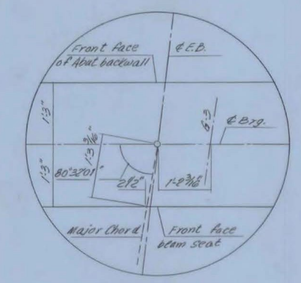

DETAIL A
No Scale

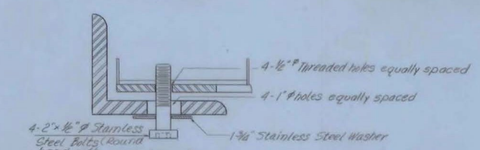

DETAIL B
Scale: 1/2"=1'

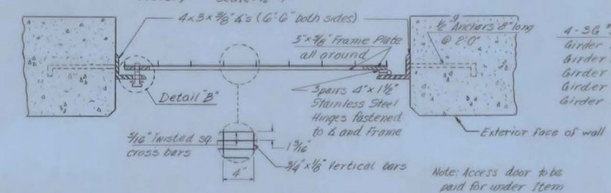

ACCESS DOOR DETAIL
Scale: 1 1/2"=1'-0"

Note: Access door to be paid for under Item 404-A

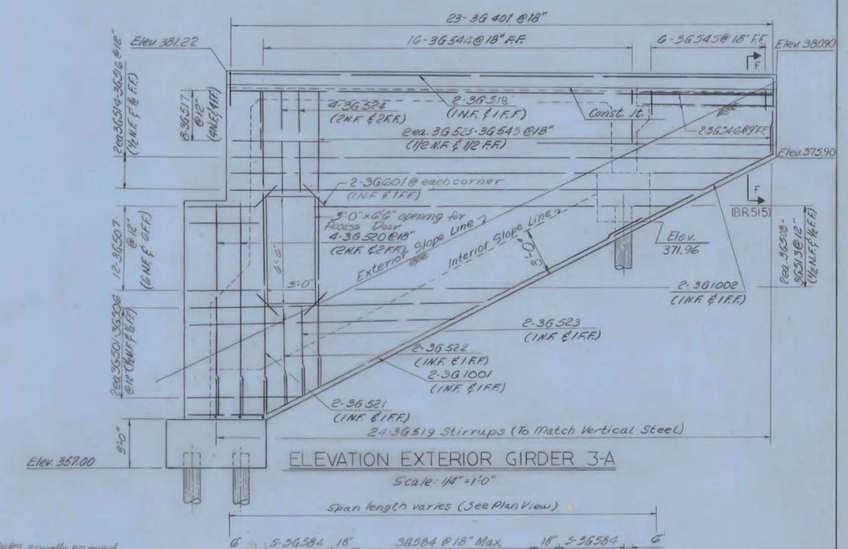

ELEVATION EXTERIOR GIRDER 3-A
Scale: 1/4"=1'-0"

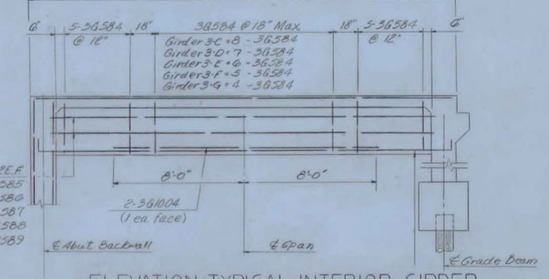

ELEVATION-TYPICAL INTERIOR GIRDER
Scale: 1/4"=1'-0"

4-3G #5 bars 2E.F.
Girder 3C - 3G585
Girder 3D - 3G586
Girder 3E - 3G587
Girder 3F - 3G588
Girder 3G - 3G589

4-3G #10 bars 2E.F.
Girder 3C - 3G1005
Girder 3D - 3G1006
Girder 3E - 3G1007
Girder 3F - 3G1008
Girder 3G - 3G1009

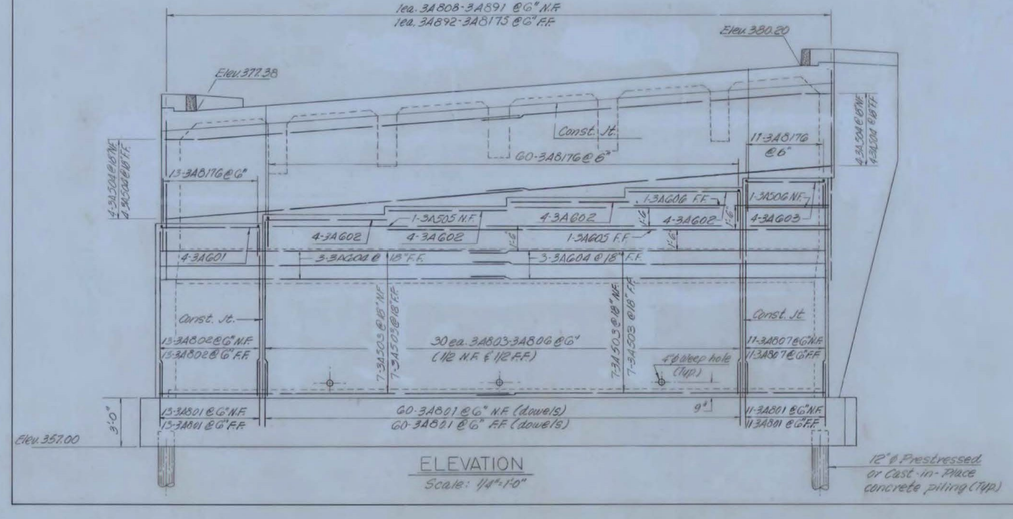

ELEVATION
Scale: 1/4"=1'-0"

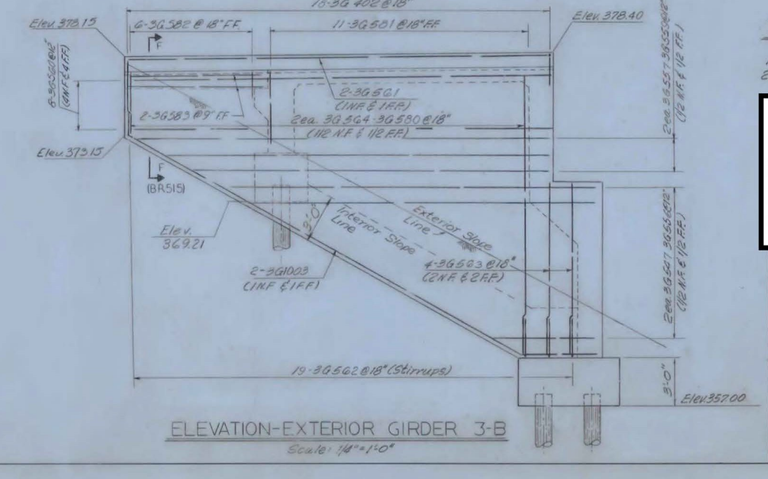

ELEVATION-EXTERIOR GIRDER 3-B
Scale: 1/4"=1'-0"

NOTES

1. For General Notes, see BR 501.
2. For additional notes, see BR 511 & BR 513.

FAIR HAVEN - WEST RUTLAND
BF MEMB (35)
SHEET 20 OF 44
BRIDGE NOS. 5E AND 5W
FOR REFERENCE ONLY

U.S. ROUTE 4
U.S. RTE. 4 RELOCATION
OVER VT. 22A RELOC.

ABUTMENT NO 3 DETAILS

McFARLAND-JOHNSON
CONSULTING ENGINEERS
BINGHAMTON, NEW YORK

DESIGNED BRK	CHECKED BRK	DATE 5-23-68	
DRAWN CJP	IN CHARGE HGC	SCALE AS NOTED	
PROJECT NO. F020-1(4)	SH 192 OF 532		

CONTRACT NO. BR 513