LOCATION OF DRIVES

Station	Position	Item 900.675 Special Provision Hand-Placed Bituminous Concrete Material, Drives (SY)
KILLINGTON		
K 405+02	RT	198
K 422+35	RT	25
K 424+01	RT	21
K 437+62	LT	17
K 445+31	RT	49
K 445+58	LT	23
K 447+14	RT	29
K 447+91	RT	28
KILLINGTON SUBTOTAL		390
BRIDGEWATER		
B 0+40	LT	39
B 0+56	RT	20
B 01+29	RT	27
B 10+04	LT	18
B 14+92	LT	25
B 16+01	LT	21
B 17+50	RT	47
B 21+50	RT	370
B 30+01	RT	22
B 31+02	RT	45
B 32+31	RT	28
B 34+60	LT	30
B 58+17	LT	16
B 70+21	LT	31
B 80+11	LT	24
B 97+38	LT	176
B 114+86	LT	7
B 115+59	RT	20
B 116+46	LT	24
B 120+49	LT	28
B 125+83	LT	20
B 136+89	LT	44
B 145+04	LT	129
B 154+46	LT	13
B 156+50	LT	33
B 157+46	LT	18
B 164+63	LT	38
B 200+46	RT	27
B 201+21	RT	30
B 233+45	RT	12
B 235+59	RT	12
B 236+39	LT	17
B 237+36	LT	26
B 240+82	LT	12
B 246+02	LT	14
B 246+95	LT	12
B 253+09	RT	17
B 257+75	RT	42
B 261+75	RT	25
B 272+88	LT	13
B 280+09	LT	150
B 280+70	RT	42
B 292+35	RT	24
B 300+91	LT	8
B 301+82	LT	16
B 302+94	RT	16
B 303+34	LT	100
B 303+47	RT	11
B 320+01	LT	15
B 321+83	LT	13
B 348+81	RT	214
B 352+81	LT	26
B 353+59	LT	18
B 354+63	LT	11
B 355+98	LT	14
B 356+75	LT	11
B 357+30	LT	11
B 358+06	LT	26
B 358+98	LT	21
B 359+88	LT	13
B 360+20	RT	14
B 360+59	LT	20
B 361+39	RT	16
B 361+95	LT	7
B 364+02	LT	16
B 364+03	RT	14
B 364+52	RT	10
B 365+66	RT	17
B 369+40	RT	20
B 369+47	LT	20
B 371+30	RT	13
B 371+94	LT	10
B 372+49	LT	12
B 374+00	LT	65
B 374+83	RT	9
B 375+94	LT	15
B 376+08	RT	22
B 377+19	RT	80
B 378+07	LT	9
B 378+77	LT	8
B 380+04	LT	7
B 380+61	RT	41
B 381+28	LT	8
B 382+13	LT	13
B 386+15	LT	21
B 389+38	LT	18
B 391+27	LT	17
B 392+45	LT	14
B 393+50	LT	13
B 394+19	LT	12
B 395+88	LT	17
BRIDGEWATER SUBTOTAL		2910
WOODSTOCK		
W 0+91	LT	14
W 1+81	LT	9
W 3+15	LT	10
W 3+43	LT	8
W 4+78	LT	12
W 5+84	LT	7
W 7+25	RT	18
W 8+14	LT	18
W 8+99	LT	18
W 9+66	RT	16
W 10+44	RT	7
W 10+99	RT	7
W 11+23	RT	7
W 11+41	LT	17
W 11+73	RT	7
W 11+96	RT	7
W 12+47	RT	8
W 16+29	LT	31
W 18+25	LT	8
W 18+99	LT	15
W 21+09	LT	47
W 26+78	LT	16
W 27+76	LT	8
W 33+90	LT	17
W 35+14	LT	13
W 45+00	RT	118
W 62+45	LT	27
W 66+26	LT	24
W 72+16	LT	26
W 73+80	LT	110
W 77+71	LT	15
W 80+50	RT	280
W 80+88	LT	231
W 82+05	LT	12
W 84+11	LT	16
W 85+31	LT	32
W 92+13	LT	23
W 93+83	LT	14
W 100+50	RT	86
W 104+02	LT	39
W 107+00	RT	11
W 116+62	LT	26
W 118+64	LT	10
W 122+95	LT	14
W 127+62	LT	25
W 132+90	RT	93
W 133+12	LT	21
W 134+14	LT	12
W 139+04	LT	26
W 152+00	LT	9
W 155+17	LT	21
W 158+33	LT	19
W 166+78	LT	11
W 167+54	LT	11
W 168+57	RT	14
W 169+39	RT	13
W 171+74	RT	16
W 176+50	LT	16
W 179+64	RT	73
W 182+70	RT	27
W 185+95	LT	230
W 213+01	RT	12
W 213+61	RT	21
W 215+41	RT	18
W 218+22	LT	26
W 218+49	RT	14
W 218+98	LT	24
W 220+66	LT	13
W 222+08	RT	24
W 222+98	RT	13
W 223+85	LT	19
W 224+77	LT	13
W 225+08	RT	14
W 226+15	RT	18
W 227+19	RT	9
W 227+51	RT	8
W 228+11	RT	8
W 228+38	RT	10
W 230+40	RT	21
W 244+99	LT	12
W 247+35	RT	16
W 247+87	LT	11
W 248+23	LT	11
W 248+65	RT	25
W 248+80	LT	11
W 249+25	LT	9
W 249+88	LT	11
W 250+06	RT	24
W 250+98	RT	14
W 251+65	LT	12
W 252+60	LT	29
W 253+55	RT	9
W 253+99	LT	20
W 254+55	LT	22
W 255+38	LT	17
W 256+40	RT	14
W 256+71	LT	8
W 259+02	RT	31
W 261+15	RT	95
W 263+69	RT	259
W 264+58	LT	19
W 266+61	RT	186
W 268+09	LT	44
W 273+06	LT	40
W 275+48	LT	19
W 278+04	LT	10
W 282+74	LT	15
W 283+69	LT	12
W 284+18	RT	11
W 297+50	LT	105
WOODSTOCK SUBTOTAL		3502
KILLINGTON SUBTOTAL		390
BRIDGEWATER SUBTOTAL		2910
WOODSTOCK SUBTOTAL		3502
PROJECT SUBTOTAL		6802
ROUNDING		198
PROJECT TOTAL		7000

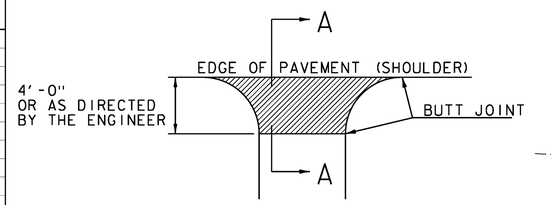

PLAN SECTION A-A

HANDWORK DETAILS FOR PAVED DRIVES

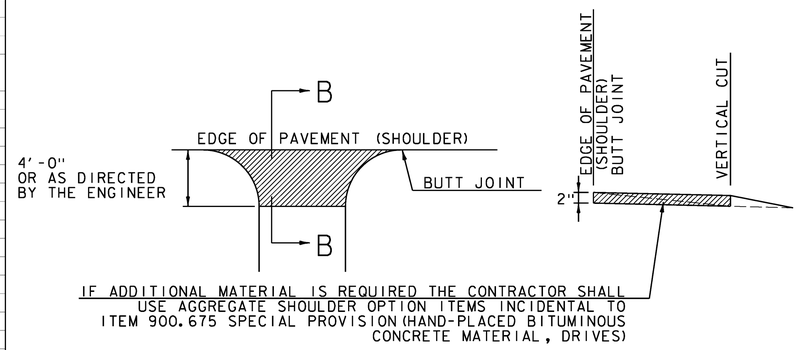

PLAN SECTION B-B

HANDWORK DETAILS FOR GRAVEL DRIVES

NOTES:

1. PAVING LIFT NOT TO EXCEED 2 INCHES.
2. THE COST OF PLACING SUBBASE MATERIAL, CLEANING EXISTING PAVED SURFACES, INCLUDING POWER EQUIPMENT, AND FOR FILLING JOINTS, CRACKS AND HOLES AT LEAST 24 HOURS BEFORE PAVING, SHALL NOT BE PAID DIRECTLY BUT WILL BE CONSIDERED INCIDENTAL TO ITEM 900.675 SPECIAL PROVISION (HAND-PLACED BITUMINOUS CONCRETE MATERIAL, DRIVES).
3. EXCAVATION NEEDED TO ACHIEVE PROPER DRIVE SLOPES WILL NOT BE PAID DIRECTLY BUT WILL BE CONSIDERED INCIDENTAL TO ITEM 900.675 SPECIAL PROVISION (HAND PLACED BITUMINOUS CONCRETE MATERIAL, DRIVES).

LEGEND:

ITEM 900.675 SPECIAL PROVISION (HAND-PLACED BITUMINOUS CONCRETE MATERIAL, DRIVES).

PROJECT NAME:	KILLINGTON-WOODSTOCK
PROJECT NUMBER:	ER NH 020-2(38)
FILE NAME: zl3bl92drvtble.dgn	PLOT DATE: 3/7/2016
PROJECT LEADER: E. ATKINS	DRAWN BY: N. INGRISANI
DESIGNED BY: T. BIGELOW	CHECKED BY: E. ATKINS
HANDWORK DETAIL SHEET	SHEET 26 OF 146